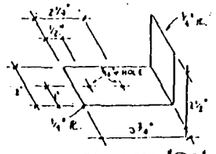
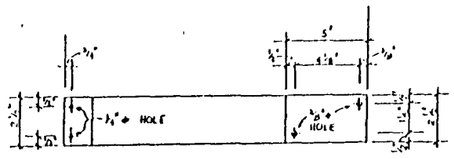


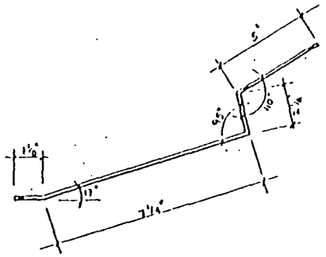

CLAMP 'P1'
SCALE: 3"=1'-0"



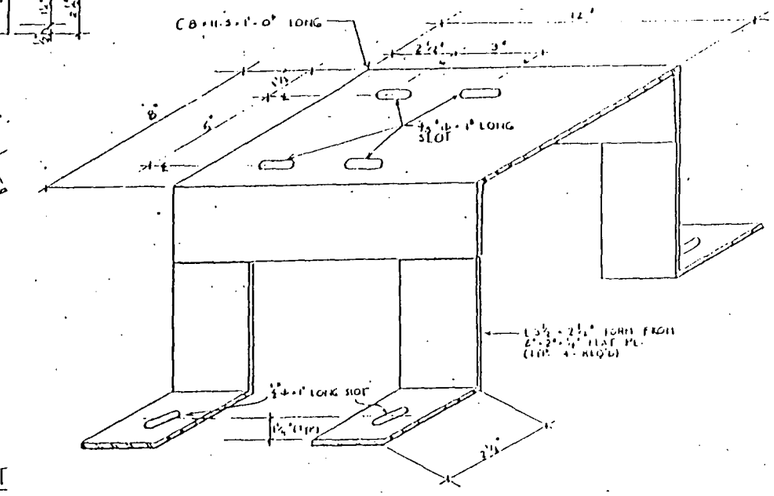

CLAMP 'P2'



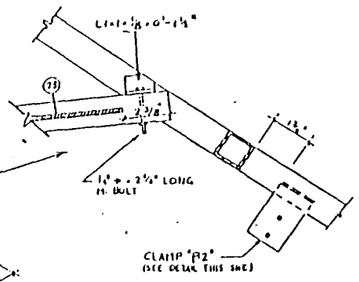

2½" × ⅜" × 1'-3⅜" LONG
W.R. FLAT PL.

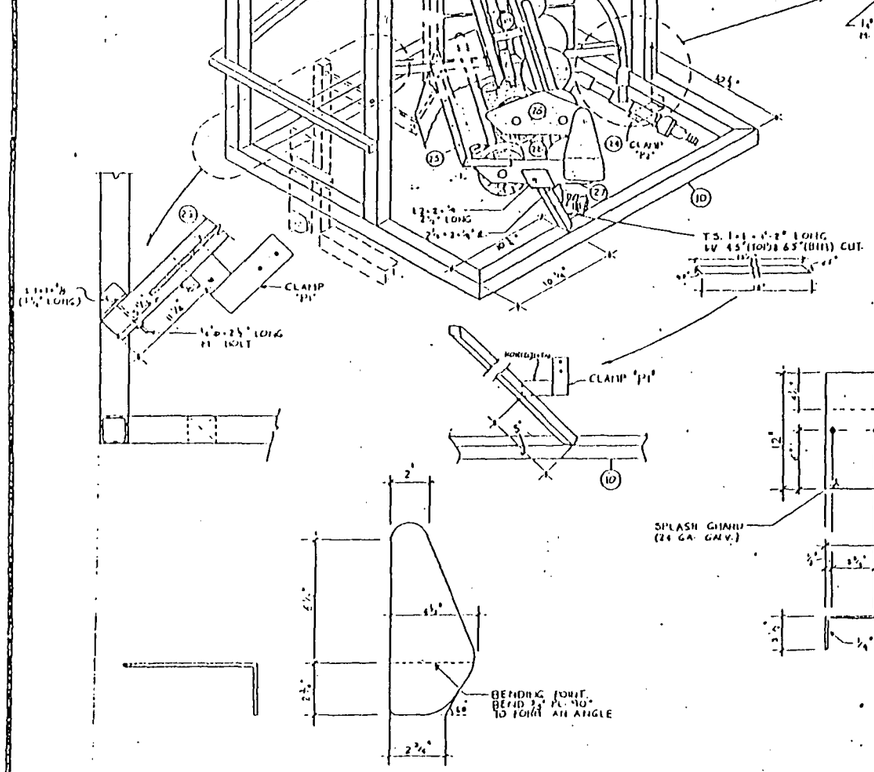


LIMIT SWITCH BRACKET
SCALE: 3"=1'-0"




MARLOW - PUMP STAND



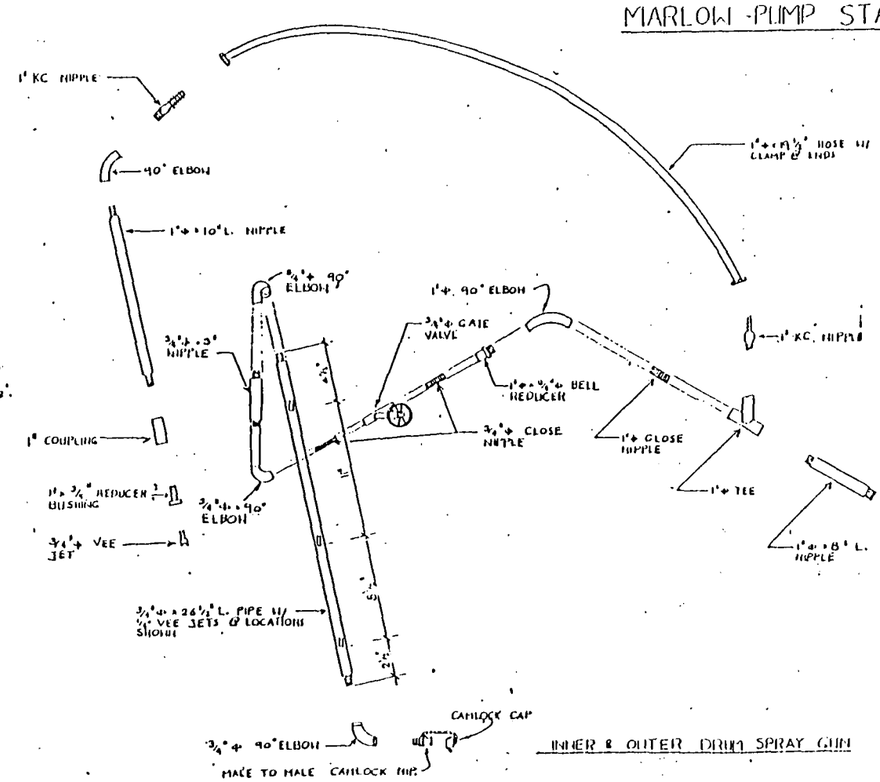

'24'
SCALE: 3"=1'-0"



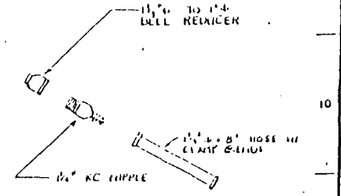




'25'
SCALE: 1½"=1'-0"




INNER & OUTER DRUM SPRAY GUN




THIS DOCUMENT HAS BEEN PREPARED AND IS APPROVED BY ME FOR INCLUSION IN ENVIRONMENTAL PERMIT APPLICATIONS ONLY. IT IS NEITHER APPROVED NOR FIT TO BE USED FOR CONSTRUCTION MATERIAL PROCUREMENT, CONSTRUCTION, OR ANY OTHER PURPOSE.

This drawing contains information proprietary to Southwest Industrial Constructors, Inc. Any reproduction, disclosure or use of this drawing is expressly prohibited except by Southwest Industrial Constructors or as Southwest Industrial Constructors may agree to in writing.

SAFETY KLEEN DRUM WASHER

SOUTHWEST INDUSTRIAL CONSTRUCTORS, INC.

DATE 1/19/90
APP'D.
SCALE AS I
DR.

SHEET NO. 5

F. II.C.2-26