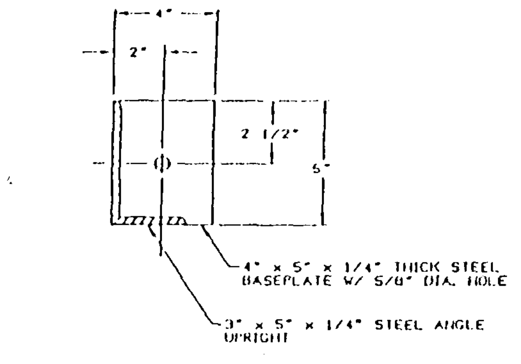
4"
2"
2 1/2"
5"
4" x 5" x 1/4" THICK STEEL BASEPLATE W/ 5/8" DIA. HOLE
3" x 5" x 1/4" STEEL ANGLE UPRIGHT

BASEPLATE DETAIL

SCALE: 3" = 1'-0"

NOTE:

SURPLUS HOSE LENGTH CAN BE COILED & STORED ON ARM PROVIDED AT SIDE OF NOZZLE STORAGE BRACKET.

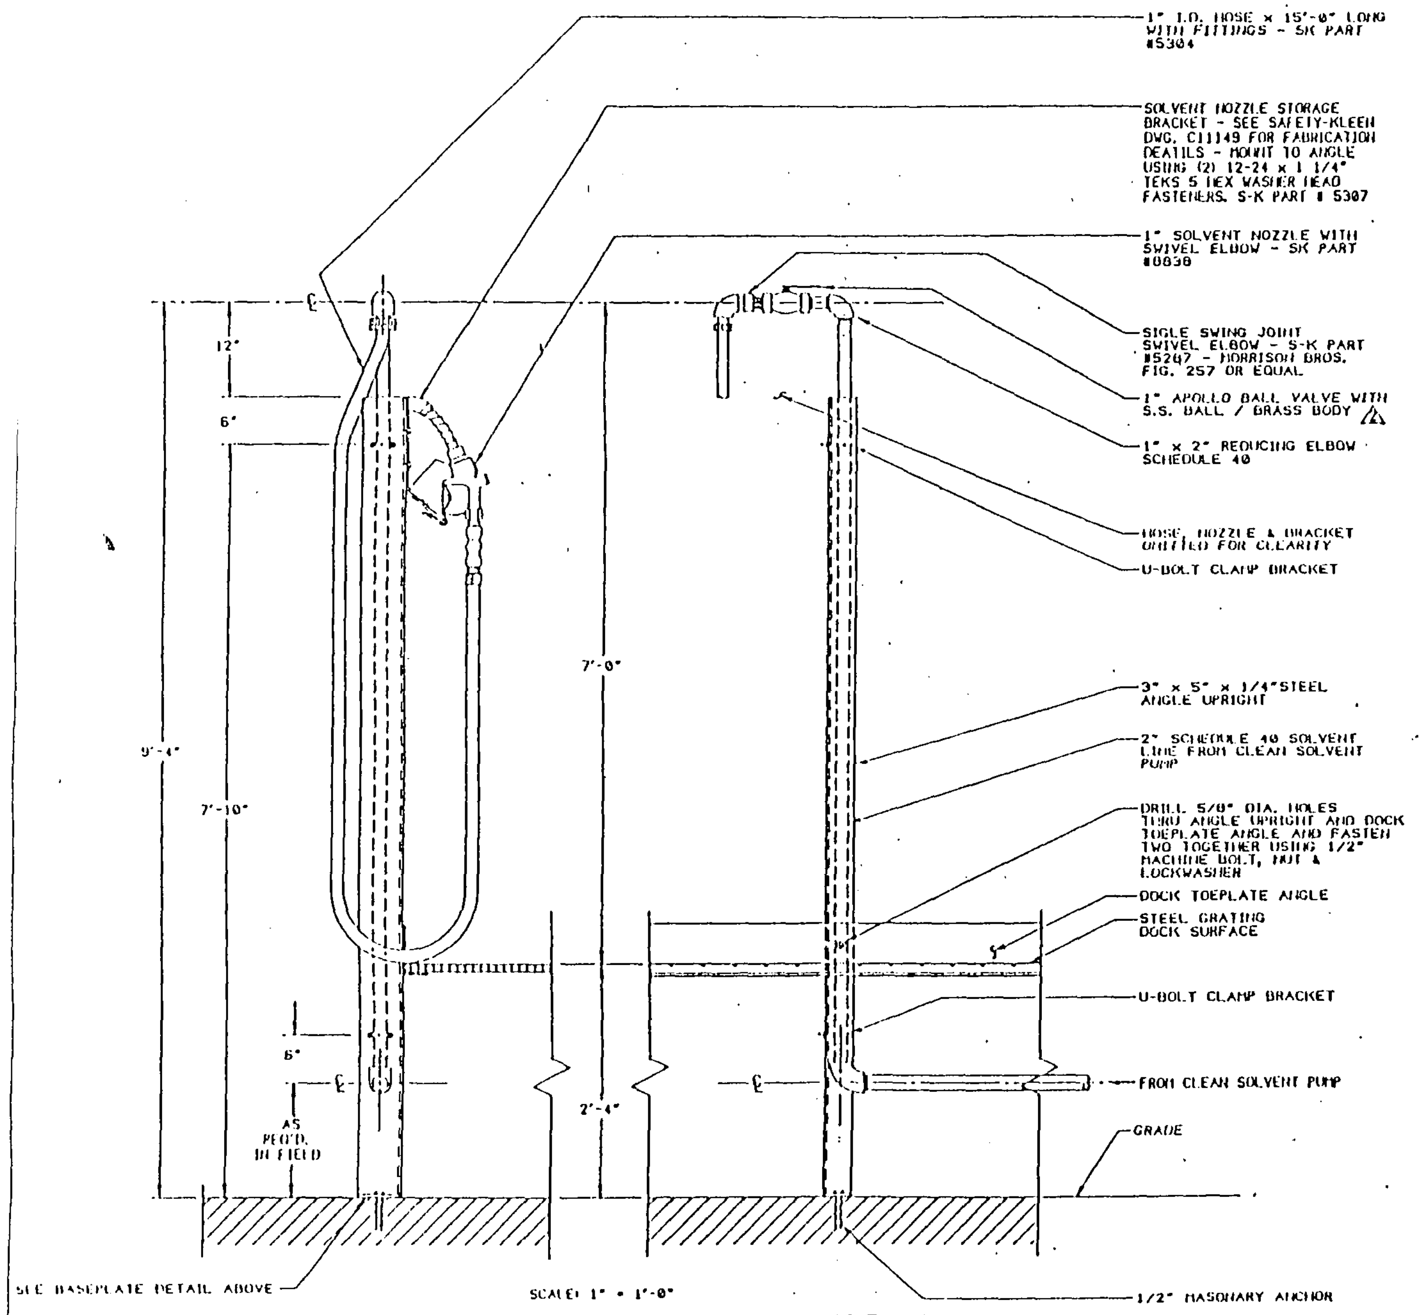
1" I.D. HOSE x 15'-0" LONG WITH FITTINGS - SK PART #5304
SOLVENT NOZZLE STORAGE BRACKET - SEE SAFETY-KLEEN DWG. C11149 FOR FABRICATION DEATILS - MOUNT TO ANGLE USING (2) 12-24 x 1 1/4" TEKS 5 HEX WASHER HEAD FASTENERS. S-K PART # 5307
1" SOLVENT NOZZLE WITH SWIVEL ELBOW - SK PART #0830
SIGLE SWING JOINT SWIVEL ELBOW - S-K PART #5207 - MORRISON BROS. FIG. 257 OR EQUAL
1" APOLLO BALL VALVE WITH S.S. BALL / BRASS BODY 2
1" x 2" REDUCING ELBOW SCHEDULE 40
HOSE, NOZZLE & BRACKET OMITTED FOR CLEARITY
U-BOLT CLAMP BRACKET
3" x 5" x 1/4" STEEL ANGLE UPRIGHT
2" SCHEDULE 40 SOLVENT LINE FROM CLEAN SOLVENT PUMP
DRILL 5/8" DIA. HOLES THRU ANGLE UPRIGHT AND DOCK TOEPLATE ANGLE AND FASTEN TWO TOGETHER USING 1/2" MACHINE BOLT, NUT & LOCKWASHER
DOCK TOEPLATE ANGLE
STEEL GRATING DOCK SURFACE
U-BOLT CLAMP BRACKET
FROM CLEAN SOLVENT PUMP
GRADE
1/2" MASONARY ANCHOR
SEE BASEPLATE DETAIL ABOVE
12"
6"
9'-4"
7'-10"
7'-0"
6"
2'-4"
AS REQ'D. IN FIELD
SCALE: 1" = 1'-0"

FRONT VIEW

RIGHT SIDE VIEW

INSTALLATION FOR STANDARD BUILDING PLAN

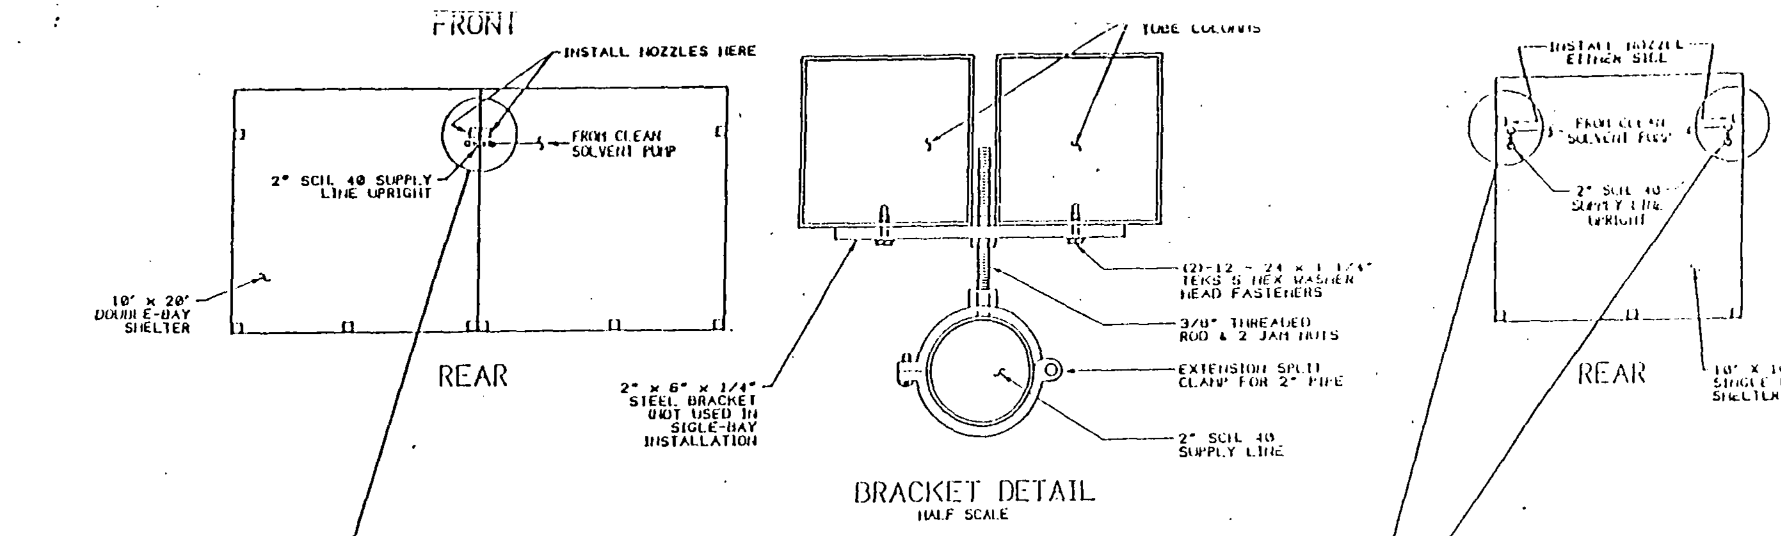
FRONT
INSTALL NOZZLES HERE
FROM CLEAN SOLVENT PUMP
2" SCH. 40 SUPPLY LINE UPRIGHT
10' x 20' DOUBLE-BAY SHELTER
REAR
TUBE COLUMNS
(2)-12 - 24 x 1 1/4" TEKS 5 HEX WASHER HEAD FASTENERS
3/8" THREADED ROD & 2 JAM NUTS
EXTENSION SPLIT CLAMP FOR 2" PIPE
2" SCH. 40 SUPPLY LINE
2" x 6" x 1/4" STEEL BRACKET (NOT USED IN SIGLE-BAY INSTALLATION
INSTALL NOZZLE EITHER SIDE
FROM CLEAN SOLVENT PUMP
2" SCH. 40 SUPPLY LINE UPRIGHT
REAR
10' x 10' SINGLE SHELTER

BRACKET DETAIL

HALF SCALE

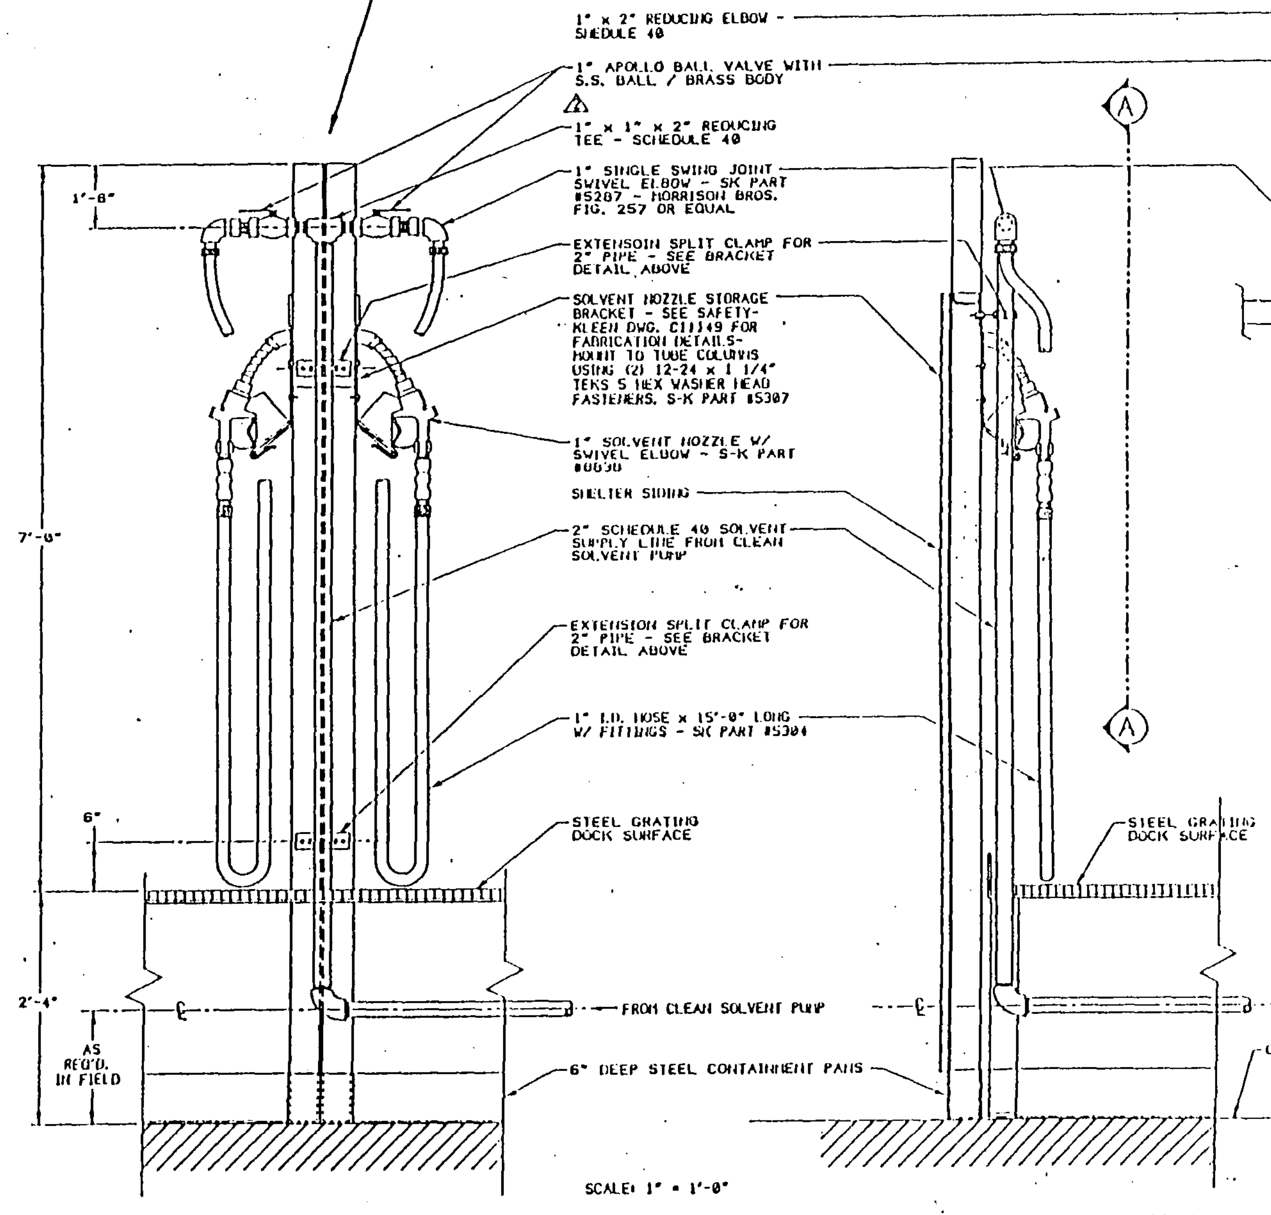
1" x 2" REDUCING ELBOW - SHEDULE 40
1" APOLLO BALL VALVE WITH S.S. BALL / BRASS BODY
2
1" x 1" x 2" REDUCING TEE - SCHEDULE 40
1" SINGLE SWING JOINT SWIVEL ELBOW - SK PART #5207 - MORRISON BROS. FIG. 257 OR EQUAL
EXTENSOIN SPLIT CLAMP FOR 2" PIPE - SEE BRACKET DETAIL ABOVE
SOLVENT NOZZLE STORAGE BRACKET - SEE SAFETY-KLEEN DWG. C11149 FOR FABRICATION DETAILS- MOUNT TO TUBE COLUMNS USING (2) 12-24 x 1 1/4" TEKS 5 HEX WASHER HEAD FASTENERS. S-K PART #5307
1" SOLVENT NOZZLE W/ SWIVEL ELBOW - S-K PART #0830
SHELTER SIDING
2" SCHEDULE 40 SOLVENT SUPPLY LINE FROM CLEAN SOLVENT PUMP
EXTENSION SPLIT CLAMP FOR 2" PIPE - SEE BRACKET DETAIL ABOVE
1" I.D. HOSE x 15'-0" LONG W/ FITTINGS - SK PART #5304
STEEL GRATING DOCK SURFACE
FROM CLEAN SOLVENT PUMP
6" DEEP STEEL CONTAINMENT PANS
STEEL GRATING DOCK SURFACE
GRADE
A
A
1'-8"
7'-0"
6"
2'-4"
AS REQ'D. IN FIELD
SCALE: 1" = 1'-0"

DOUBLE OR MULTIPLE BAY INSTALLATION

SINGLE BAY INSTALLATION

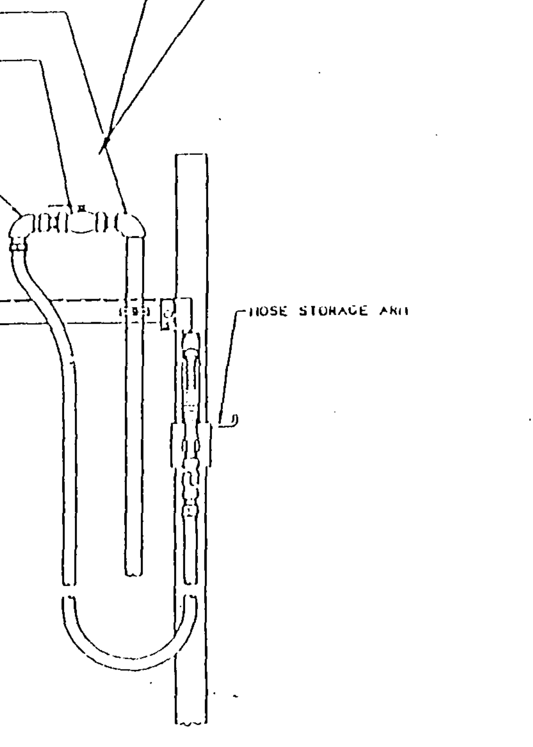

VIEW A-A

THIS DOCUMENT HAS BEEN PREPARED [illegible] BY ME FOR INCLUSION [illegible] PERMIT [illegible] IS NEITHER [illegible] TO BE USED [illegible] OR MATERIAL [illegible], CONSTRUCTION, OR ANY OTHER PURPOSE.

Figure II.C.2-3

NOTES:

1. ① ALL ITEMS WITH SAFETY-KLEEN PART NO. REFERENCES WILL BE SUPPLIED TO CONTRACTOR.
2. ② THIS DRAWING CONTAINS INFORMATION PROPRIETARY TO SAFETY-KLEEN CORP. ANY REPRODUCTION, DISCLOSURE OR USE OF THIS DRAWING IS EXPRESSLY PROHIBITED EXCEPT BY SAFETY-KLEEN OR AS SAFETY-KLEEN MAY AGREE IN WRITING.
3. ③ THIS DRAWING SUPERCEDES SAFETY-KLEEN DRAWINGS C10219 & C10961.
4. ④ SEE INDIVIDUAL SERVICE CENTER PLANS FOR LOCATION OF THESE DETAILS.

2	ADDED BALL VALVE	KD		
1	ADDED NOTE 1 & REFERENCED NOTES	M.J.		
NO.	DESCRIPTION	BY	CHKD	APPR

REVISIONS

TITLE
SOLVENT DISPENSER TREE
INSTALLATION DETAILS

SAFETY-KLEEN CORP.
[illegible]

FACIL. ENG. APPR.	OPERATIONS APPR.	SCALE AS SHOWN	DRAWN [illegible]	DATE 2[illegible]
BRANCH FOR SERVICE CENTER BRANCH		DRAWING NO. 011223		