
GENERAL NOTES

THIS DRAWING CONTAINS INFORMATION PROPRIETARY TO SAFETY-KLEEN CORPORATION. ANY REPRODUCTION, DISCLOSURE OR USE OF THIS DRAWING IS EXPRESSLY PROHIBITED EXCEPT BY SAFETY-KLEEN OR AS SAFETY-KLEEN MAY AGREE IN WRITING.

EQUIPMENT SCHEDULE

MARK	DESCRIPTION
1	3" CAMLOCK
2	3" GATE VALVE
3	3" CHECK VALVE
4	3" GATE VALVE
5	3" INTERNAL EMERGENCY GATE VALVE
6	USED SOLVENT PUMP
7	STRAINER ASSEMBLY
8	2" BALL VALVE
9	2" CAMLOCK
10	2" GATE VALVE
11	2" CAMLOCK
12	2" GATE VALVE
13	1 1/2" BALL VALVE
14	1 1/2" BALL VALVE
15	RECIRCULATING PUMP
16	2" BALL VALVE
17	2" GATE VALVE
18	2" CAMLOCK
19	2" GATE VALVE
20	1 1/2" BALL VALVE
21	1 1/2" BALL VALVE
22	RECIRCULATING PUMP

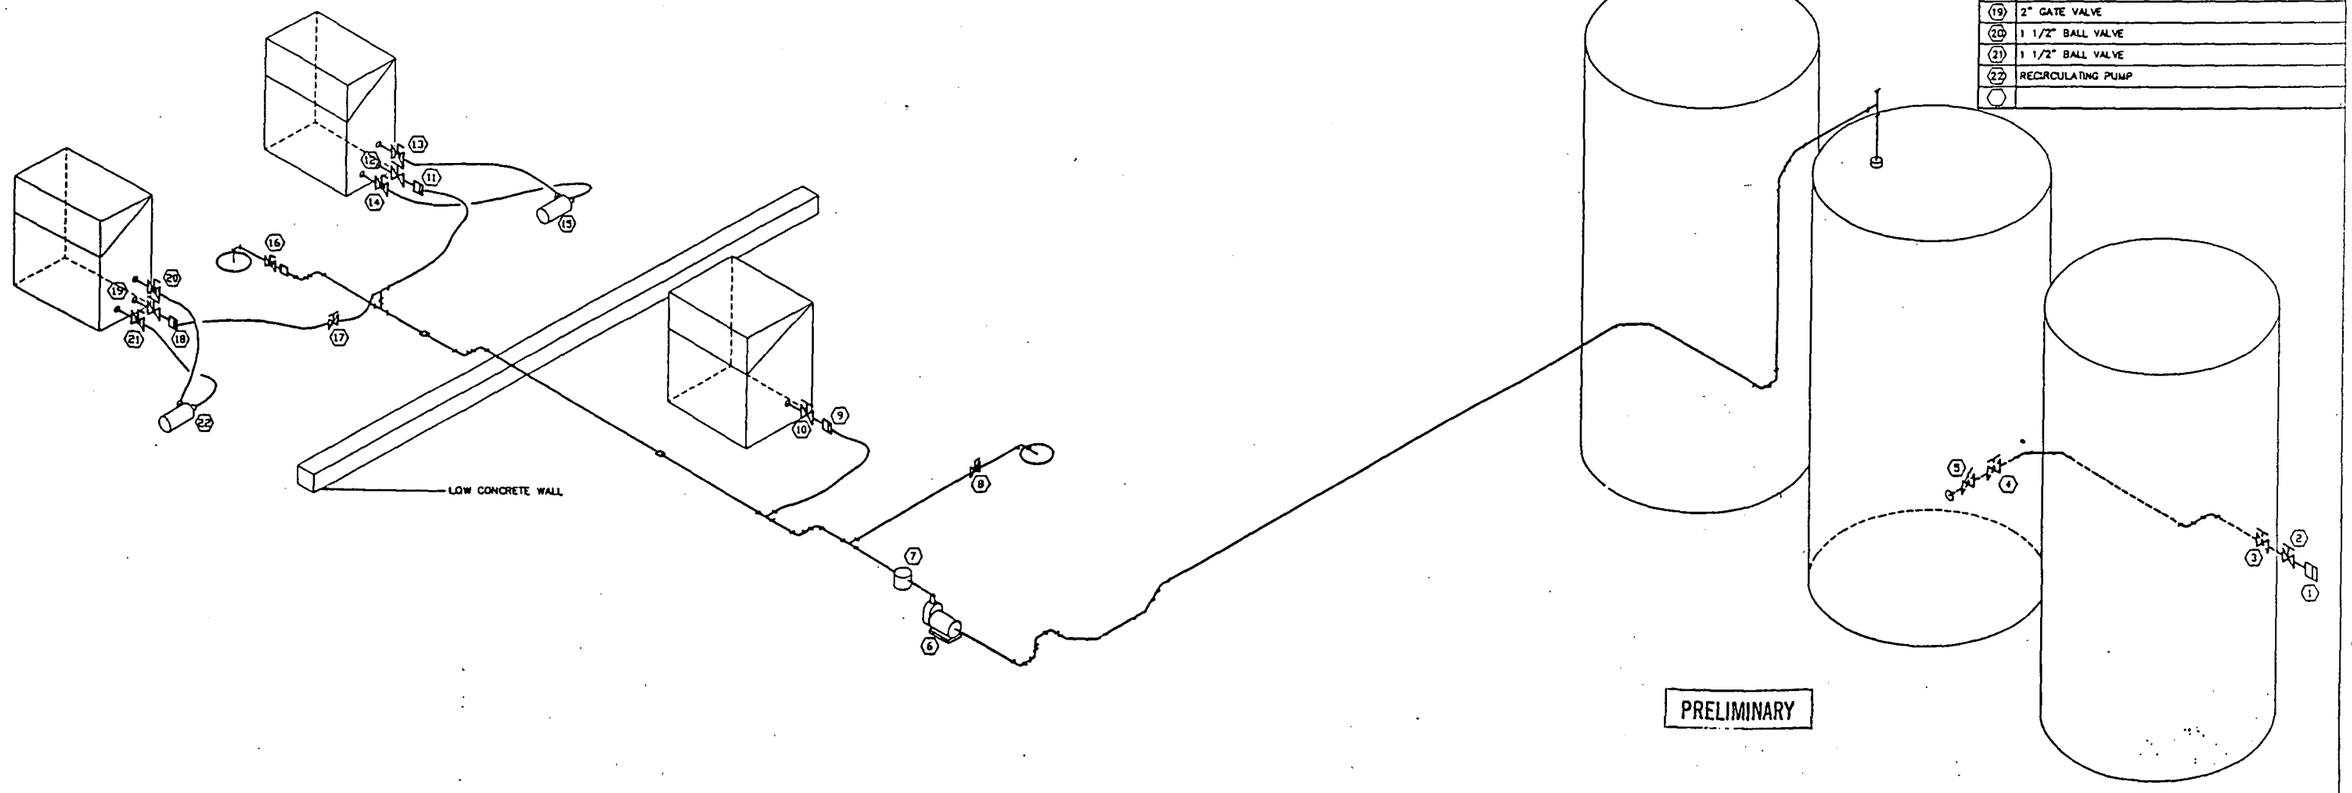

PRELIMINARY

NO.	DESCRIPTION	BY	CHK	APPR	DATE

REVISIONS

TITLE
USED SOLVENT
PIPING ISOMETRIC

SAFETY-KLEEN CORP.
777 BIG TIMBER ROAD ELGIN, ILLINOIS 60123 PHONE 708-697-8460

SCALE	BY	CHKD	P.E. APPR	OP. APPR	DATE
N. T. S.	MJP	-	-	-	12-19-90

SERVICE CENTER LOCATION
ORANGE PARK, FL

SC-DWG-REV NO.
307901-2000-00