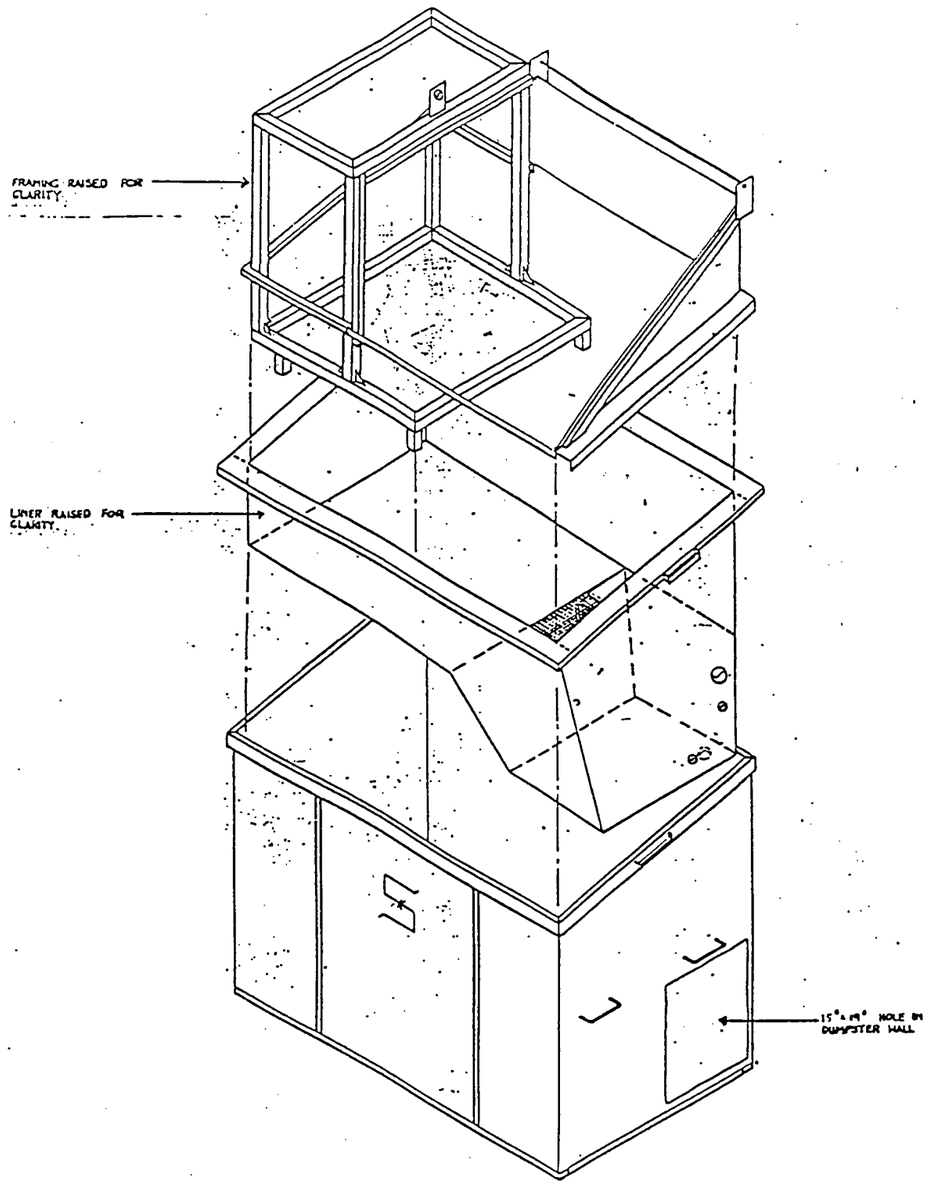


This drawing contains information proprietary to Southwest Industrial Constructors, Inc. Any reproduction, disclosure or use of this drawing is expressly prohibited except by Southwest Industrial Constructors or as Southwest Industrial Constructors may agree to in writing.

THIS DRAWING CONTAINS INFORMATION PROPRIETARY TO SAFETY-KLEEN CORP. ANY REPRODUCTION, DISCLOSURE OR USE OF THIS DRAWING IS EXPRESSLY PROHIBITED EXCEPT BY SAFETY-KLEEN OR AS SAFETY-KLEEN MAY AGREE IN WRITING.

NO	DESCRIPTION	BY	CHK	APPR	DATE

REVISIONS

TITLE: DRUM WASHER - ASSEMBLY

SAFETY-KLEEN CORP.

SCALE	DRAWN	CHECKED	ENGINEERING APPR	OPERATION APPR	DATE
N.T.S.	ALI				1-13-92

STANDARDS

DRAWING NO: STD. 1000-00