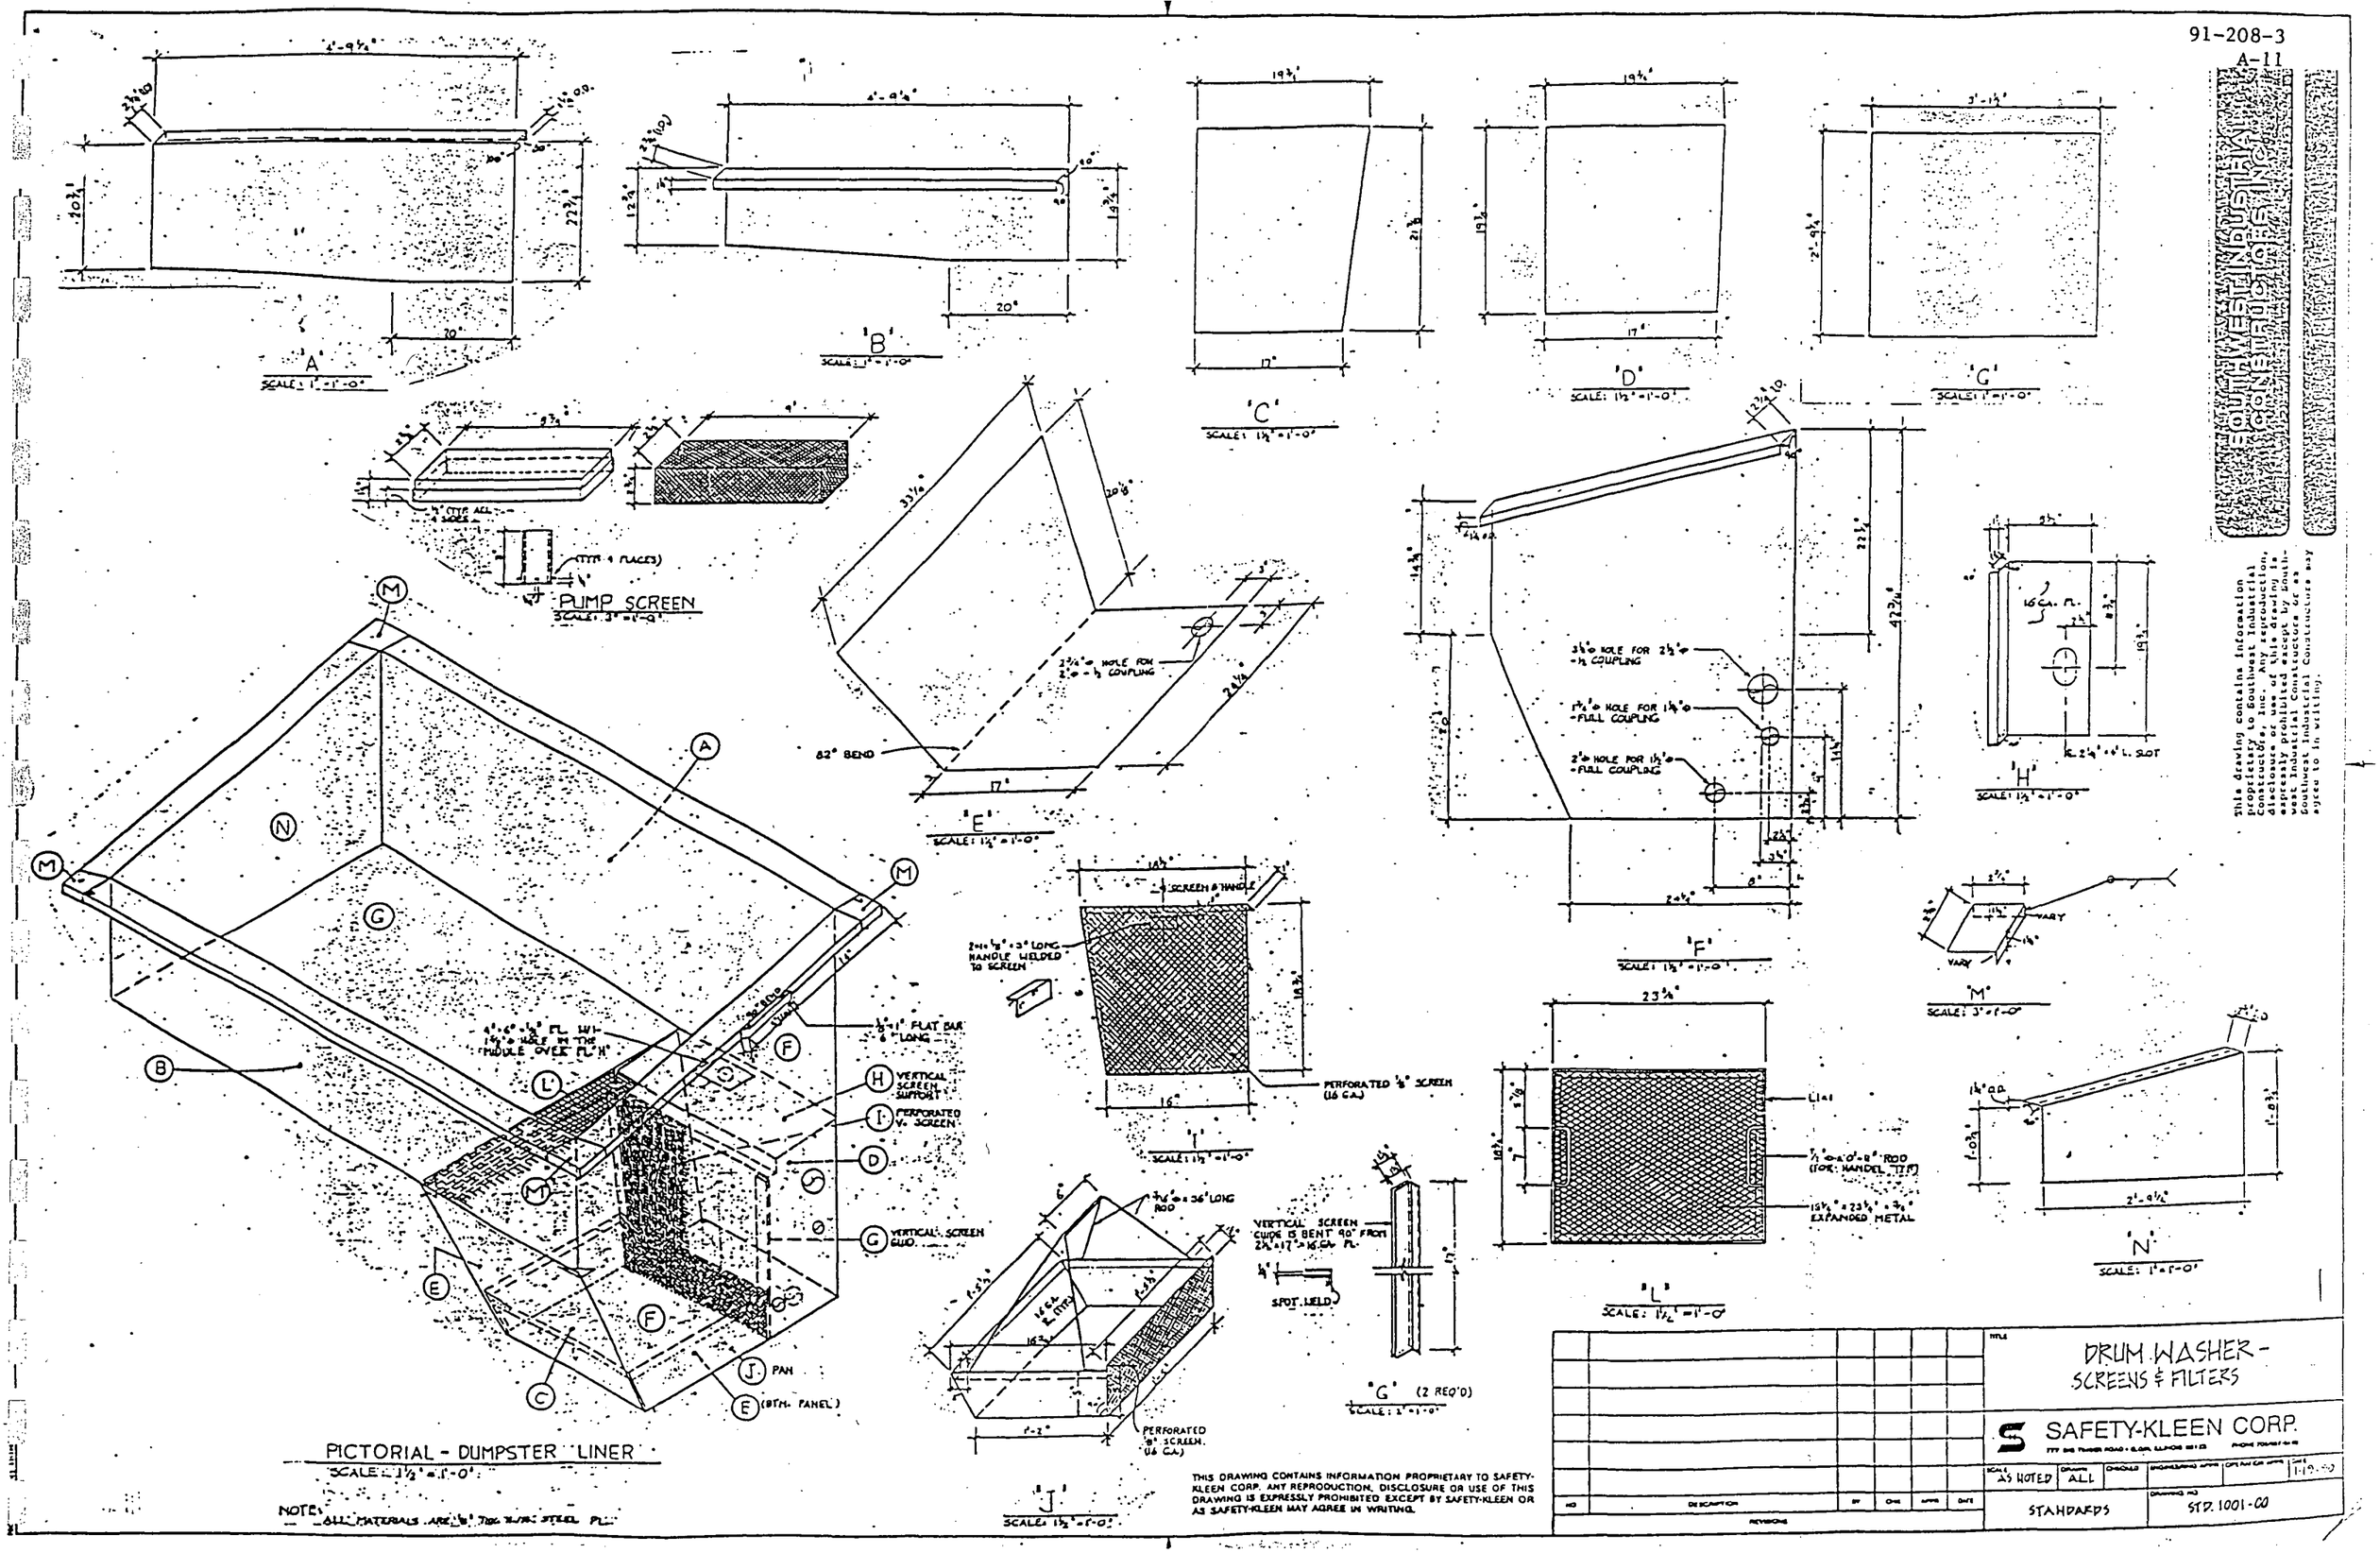

This drawing contains information proprietary to Southwest Industrial Constructors. Any reproduction, disclosure or use of this drawing is expressly prohibited except by Southwest Industrial Constructors or as may hereinafter be agreed to in writing. Constructors may