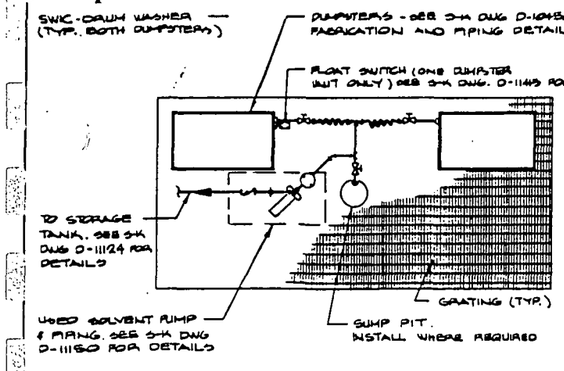

DOUBLE SWIC INSTALLATION
W/ ABOVE GROUND STORAGE

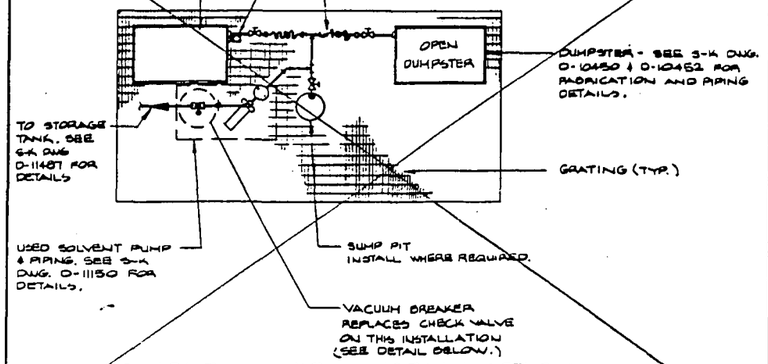

SINGLE SWIC INSTALLATION
W/UNDERGROUND STORAGE

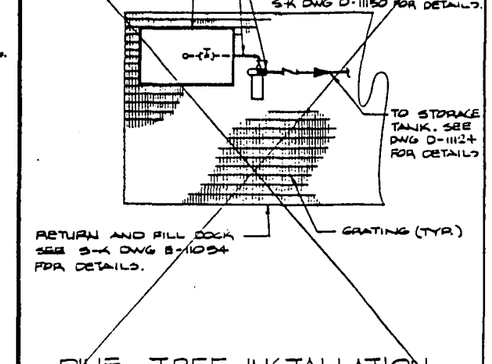

PINE TREE INSTALLATION
W/ ABOVE GROUND STORAGE

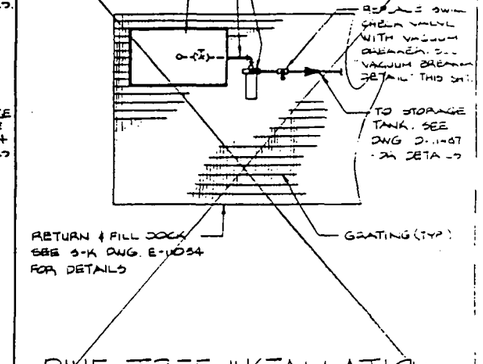

PINE TREE INSTALLATION
W/ UNDERGROUND STORAGE

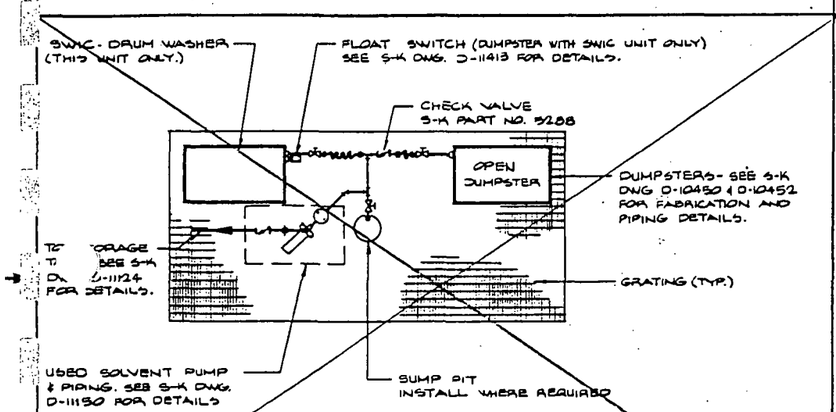

SINGLE SWIC INSTALLATION
W/ ABOVE GROUND STORAGE

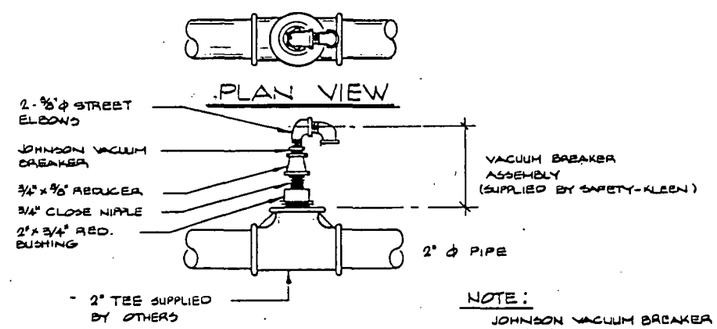

VACUUM BREAKER DETAIL

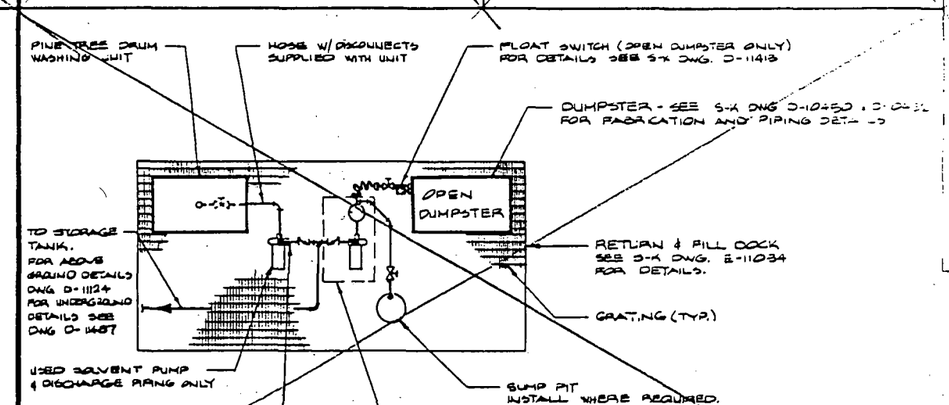

PINE TREE AND OPEN DUMPSTER INSTALLATION
FOR ABOVE GROUND & UNDERGROUND STORAGE

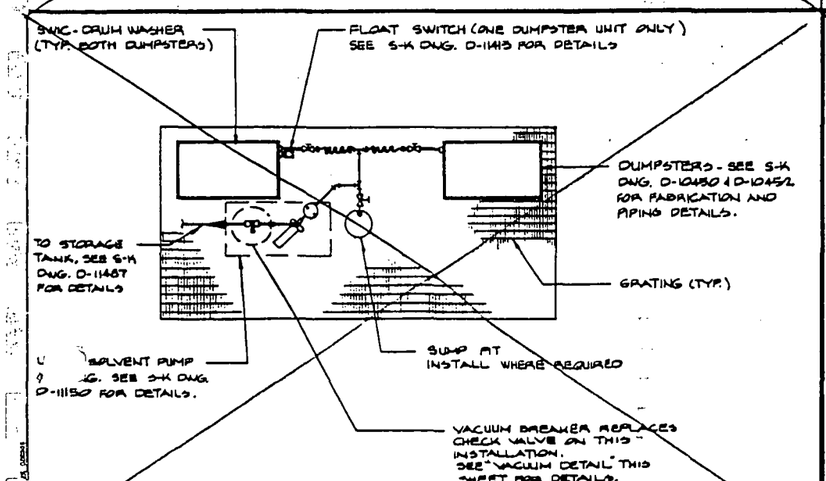

DOUBLE SWIC INSTALLATION
W/UNDERGROUND STORAGE

THIS DRAWING CONTAINS INFORMATION PROPRIETARY TO SAFETY-KLEEN CORP. ANY REPRODUCTION, DISCLOSURE OR USE OF THIS DRAWING IS EXPRESSLY PROHIBITED EXCEPT BY SAFETY-KLEEN OR AS SAFETY-KLEEN MAY AGREE IN WRITING.

NO	DESCRIPTION	BY	CHK	APPR	DATE

REVISIONS

TITLE: TYPICAL DRUM WASHER SCHEMATICS

SAFETY-KLEEN CORP.
777 SOUTH FRASER ROAD • ELGIN, ILLINOIS 60123 PHONE (708)697-6430

SCALE	DRAWN	CHECKED	ENGINEERING APPR	OPERATION APPR	DATE
NONE	RJD				12-20-89

FOR SERVICE CENTER BRANCH:

DRAWING NO: D-14238

REV