
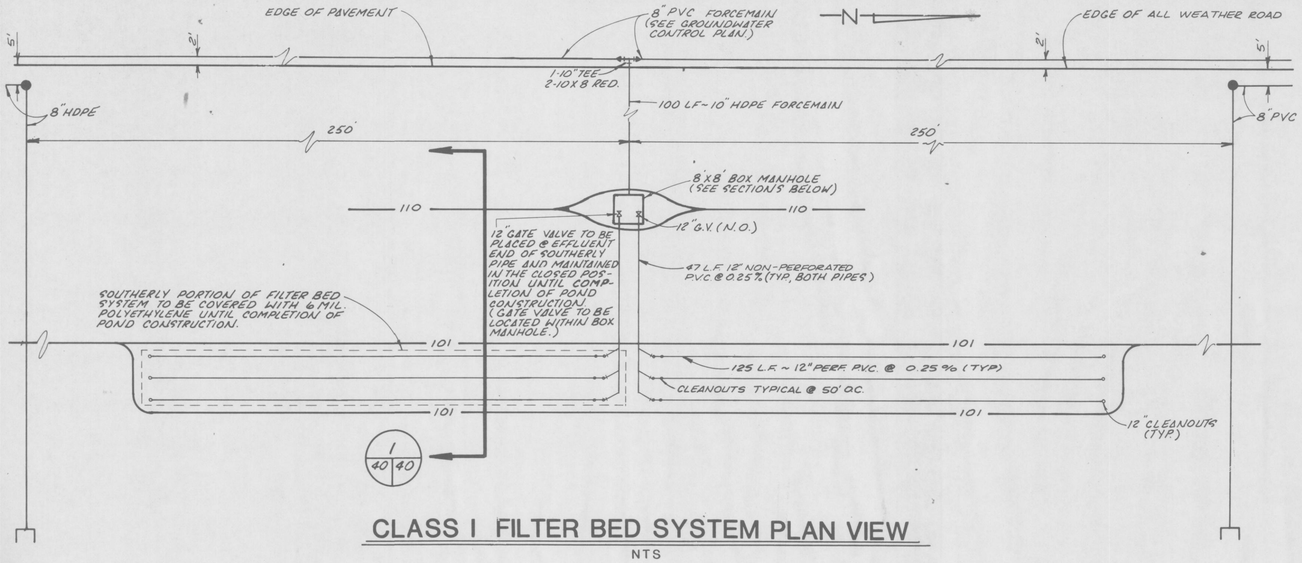


CLASS I FILTER BED SYSTEM PLAN VIEW

NTS

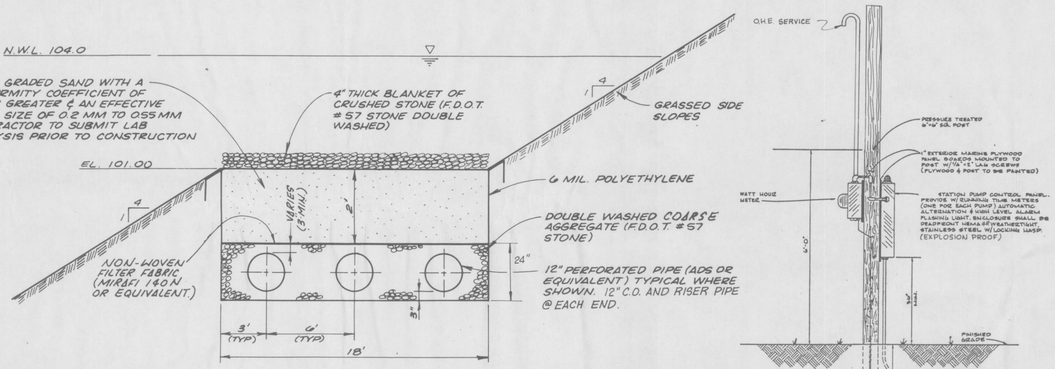



CLASS I FILTER BED SECTION

NTS

1/40 40


CONTROL PANEL - POST MOUNTED

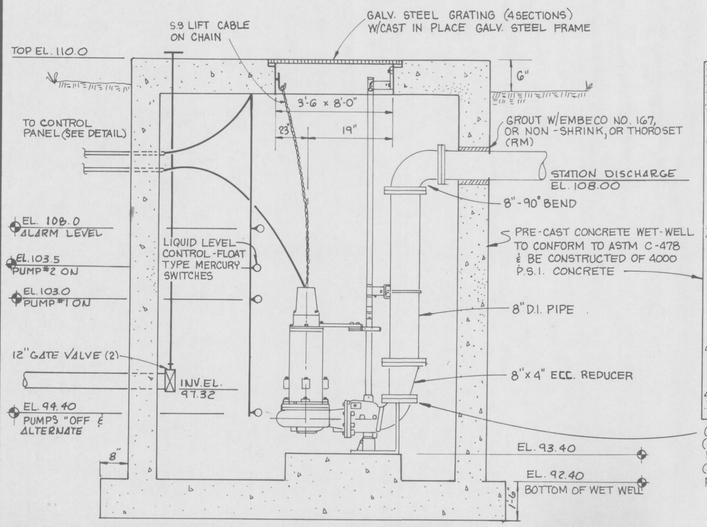

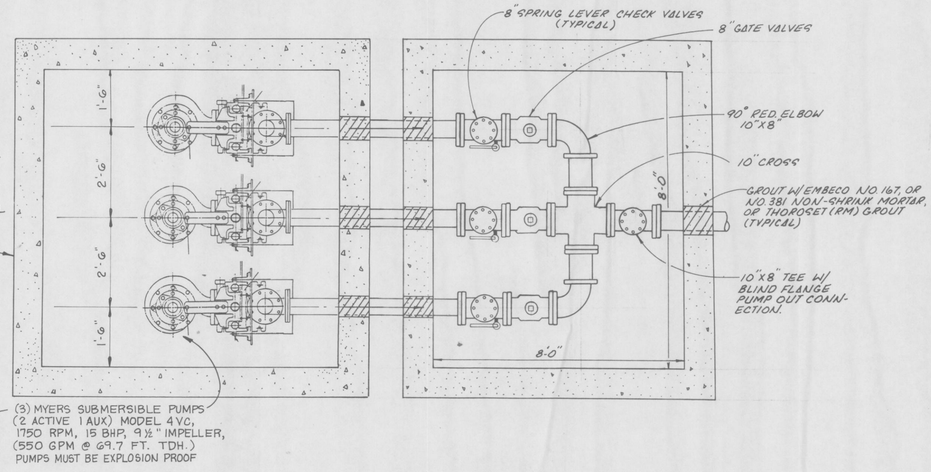

CLASS I STORMWATER PUMP STATION SECTIONS

(N.T.S.)

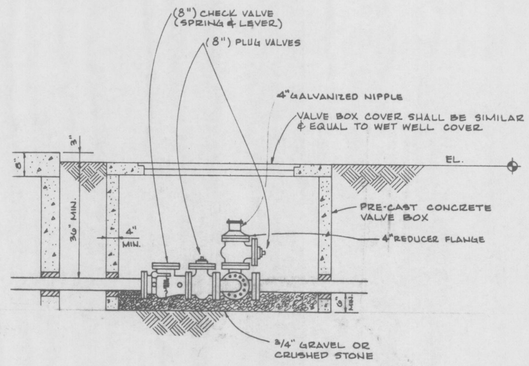

VALVE PIT SECTION

REVISIONS

ENG. PROJ. NO. 87-113-8
DRAWN BY: LP
CHECKED BY: RAW
DATE: JUNE 11, 1990

CLASS I FILTER BED SYSTEMS DETAILS

TRAIL RIDGE LANDFILL

England-Thims & Miller, Inc.
Consulting & Design Engineers
JACKSONVILLE, FLORIDA

DRAWING NO
40

RELEASED FOR CONSTRUCTION
BY
DATE

PROJ. NO. 87-113-8