
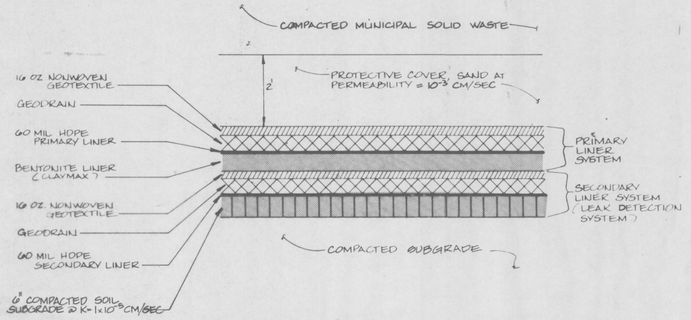



PRIMARY / SECONDARY LINER SYSTEM

N.T.S.

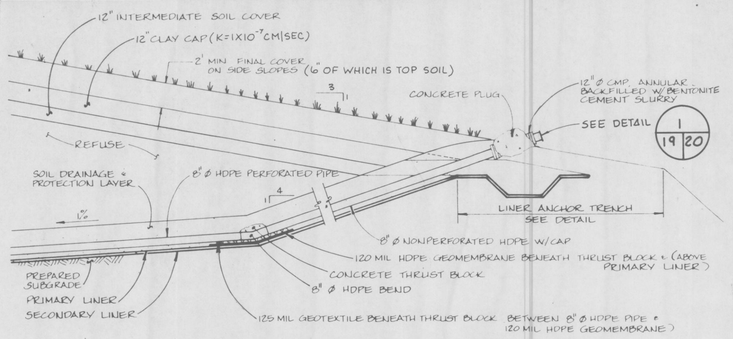

LEACHATE CLEANOUT RISER

N.T.S.

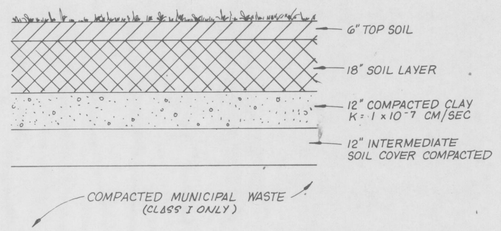


FINAL COVER - CLASS I & III

N.T.S.

LINER MATERIAL SCHEDULE

MATERIAL	MANUFACTURER & PRODUCT
16 oz. NONWOVEN GEOTEXTILE	TREVIRA 1155 OR EQUAL
GEODRAIN	POLYNET PN-3000 OR EQUAL
60 MIL HDPE LINER	NATIONAL SEAL COMPANY, HDPE 60 MIL OR EQUAL
BENTONITE LINER	CLAYMAX

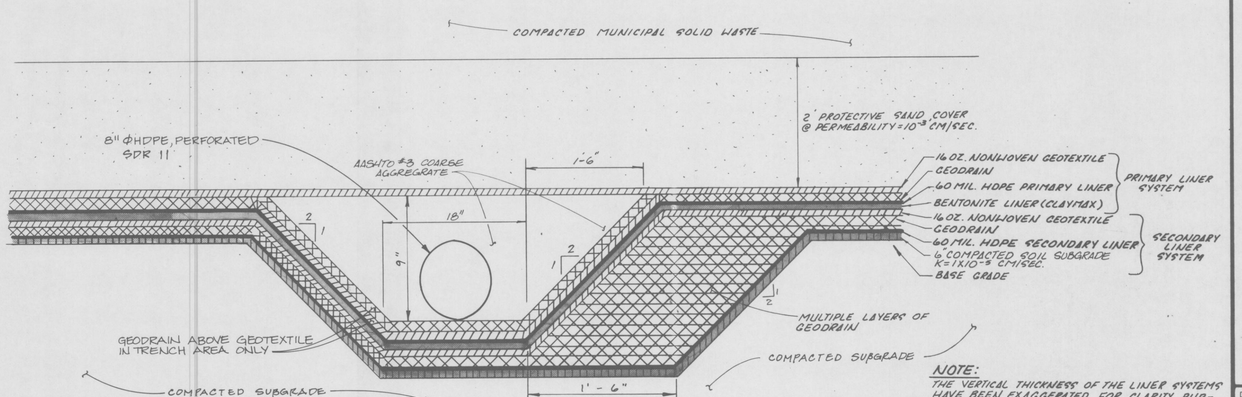

LEACHATE COLLECTION SYSTEM

NTS 1/8/19

5-27-90

REVISIONS

ENG. PROJ. NO. 89-113-9
DRAWN BY: RWH
CHECKED BY: RSF
DATE: JUNE 18, 1990

LINER DETAILS

TRAIL RIDGE LANDFILL
(PLAN A)

England-Thims & Miller, Inc.
Consulting & Design Engineers
JACKSONVILLE, FLORIDA

DRAWING NO.
19

PROJ. NO. 89-113-9