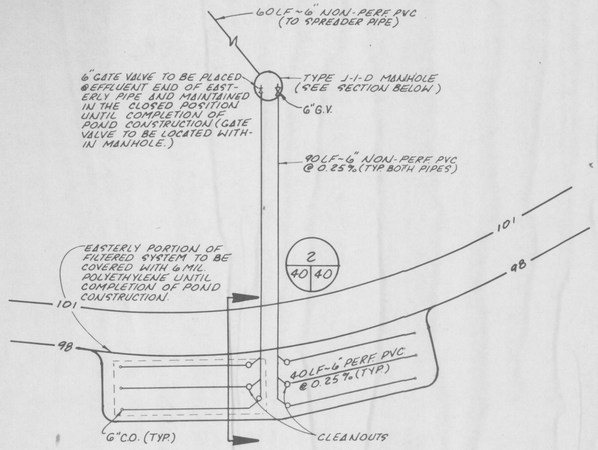

CLASS III FILTER BED SYSTEM PLAN VIEW

NTS

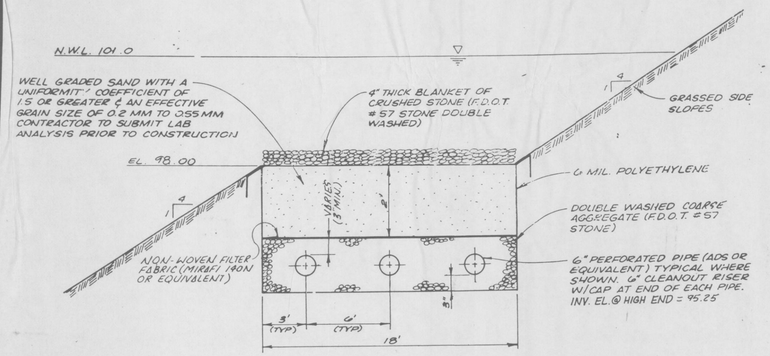

CLASS III FILTER BED SYSTEM SECTION

2
40 40

NTS

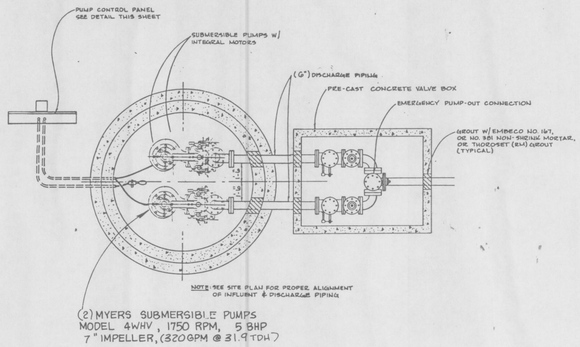

PLAN VIEW

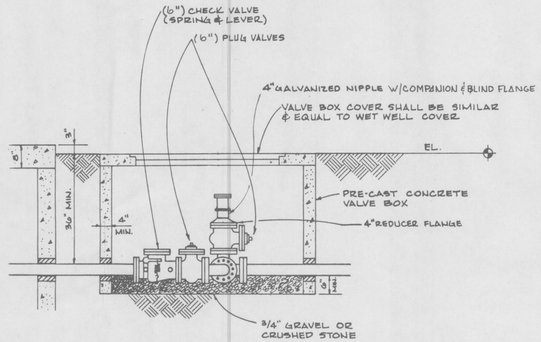

VALVE PIT SECTION

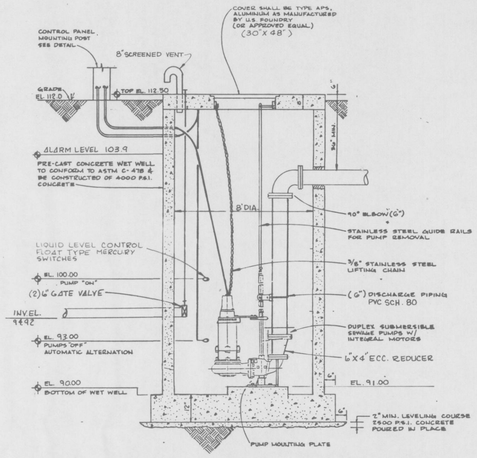

PUMP STATION SECTION

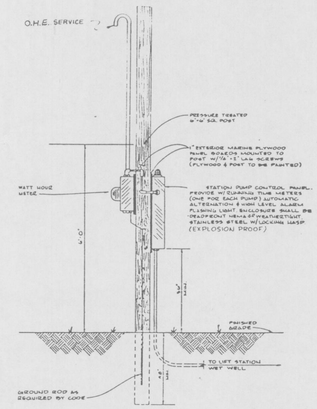

CONTROL PANEL - POST MOUNTED

REVISIONS

ENG. PROJ. NO. 89-113-9
DRAWN BY: RWH
CHECKED BY: JBT
DATE: JUNE 8, 1990

CLASS III FILTER BED SYSTEM DETAILS

TRAIL RIDGE LANDFILL

(PLAN A)

England-Thims & Miller, Inc.

Consulting & Design Engineers

JACKSONVILLE, FLORIDA

DRAWING NO.

41

RELEASED FOR CONSTRUCTION

PROJ. NO. 89-113-9