REVISIONS
A-7/22/92-PRELIMINARY 30% ISSUE FOR INFORMATION ONLY
B-8/7/92-70%-ISSUED FOR OMS REVIEW
0-8/25/92-ISSUED FOR CONSTRUCTION
1-9/11/92-ISSUED FOR PROCUREMENT
2-9/30/92-ISSUED FOR PERMIT
3- 10/14/92 - ISSUED FOR CONSTRUCTION
4- 11/6/92 - REVISED ROAD, BLDG. & INV. ELEVS.

CIVILGA.DGN TR 11-05-1992 09:59:14

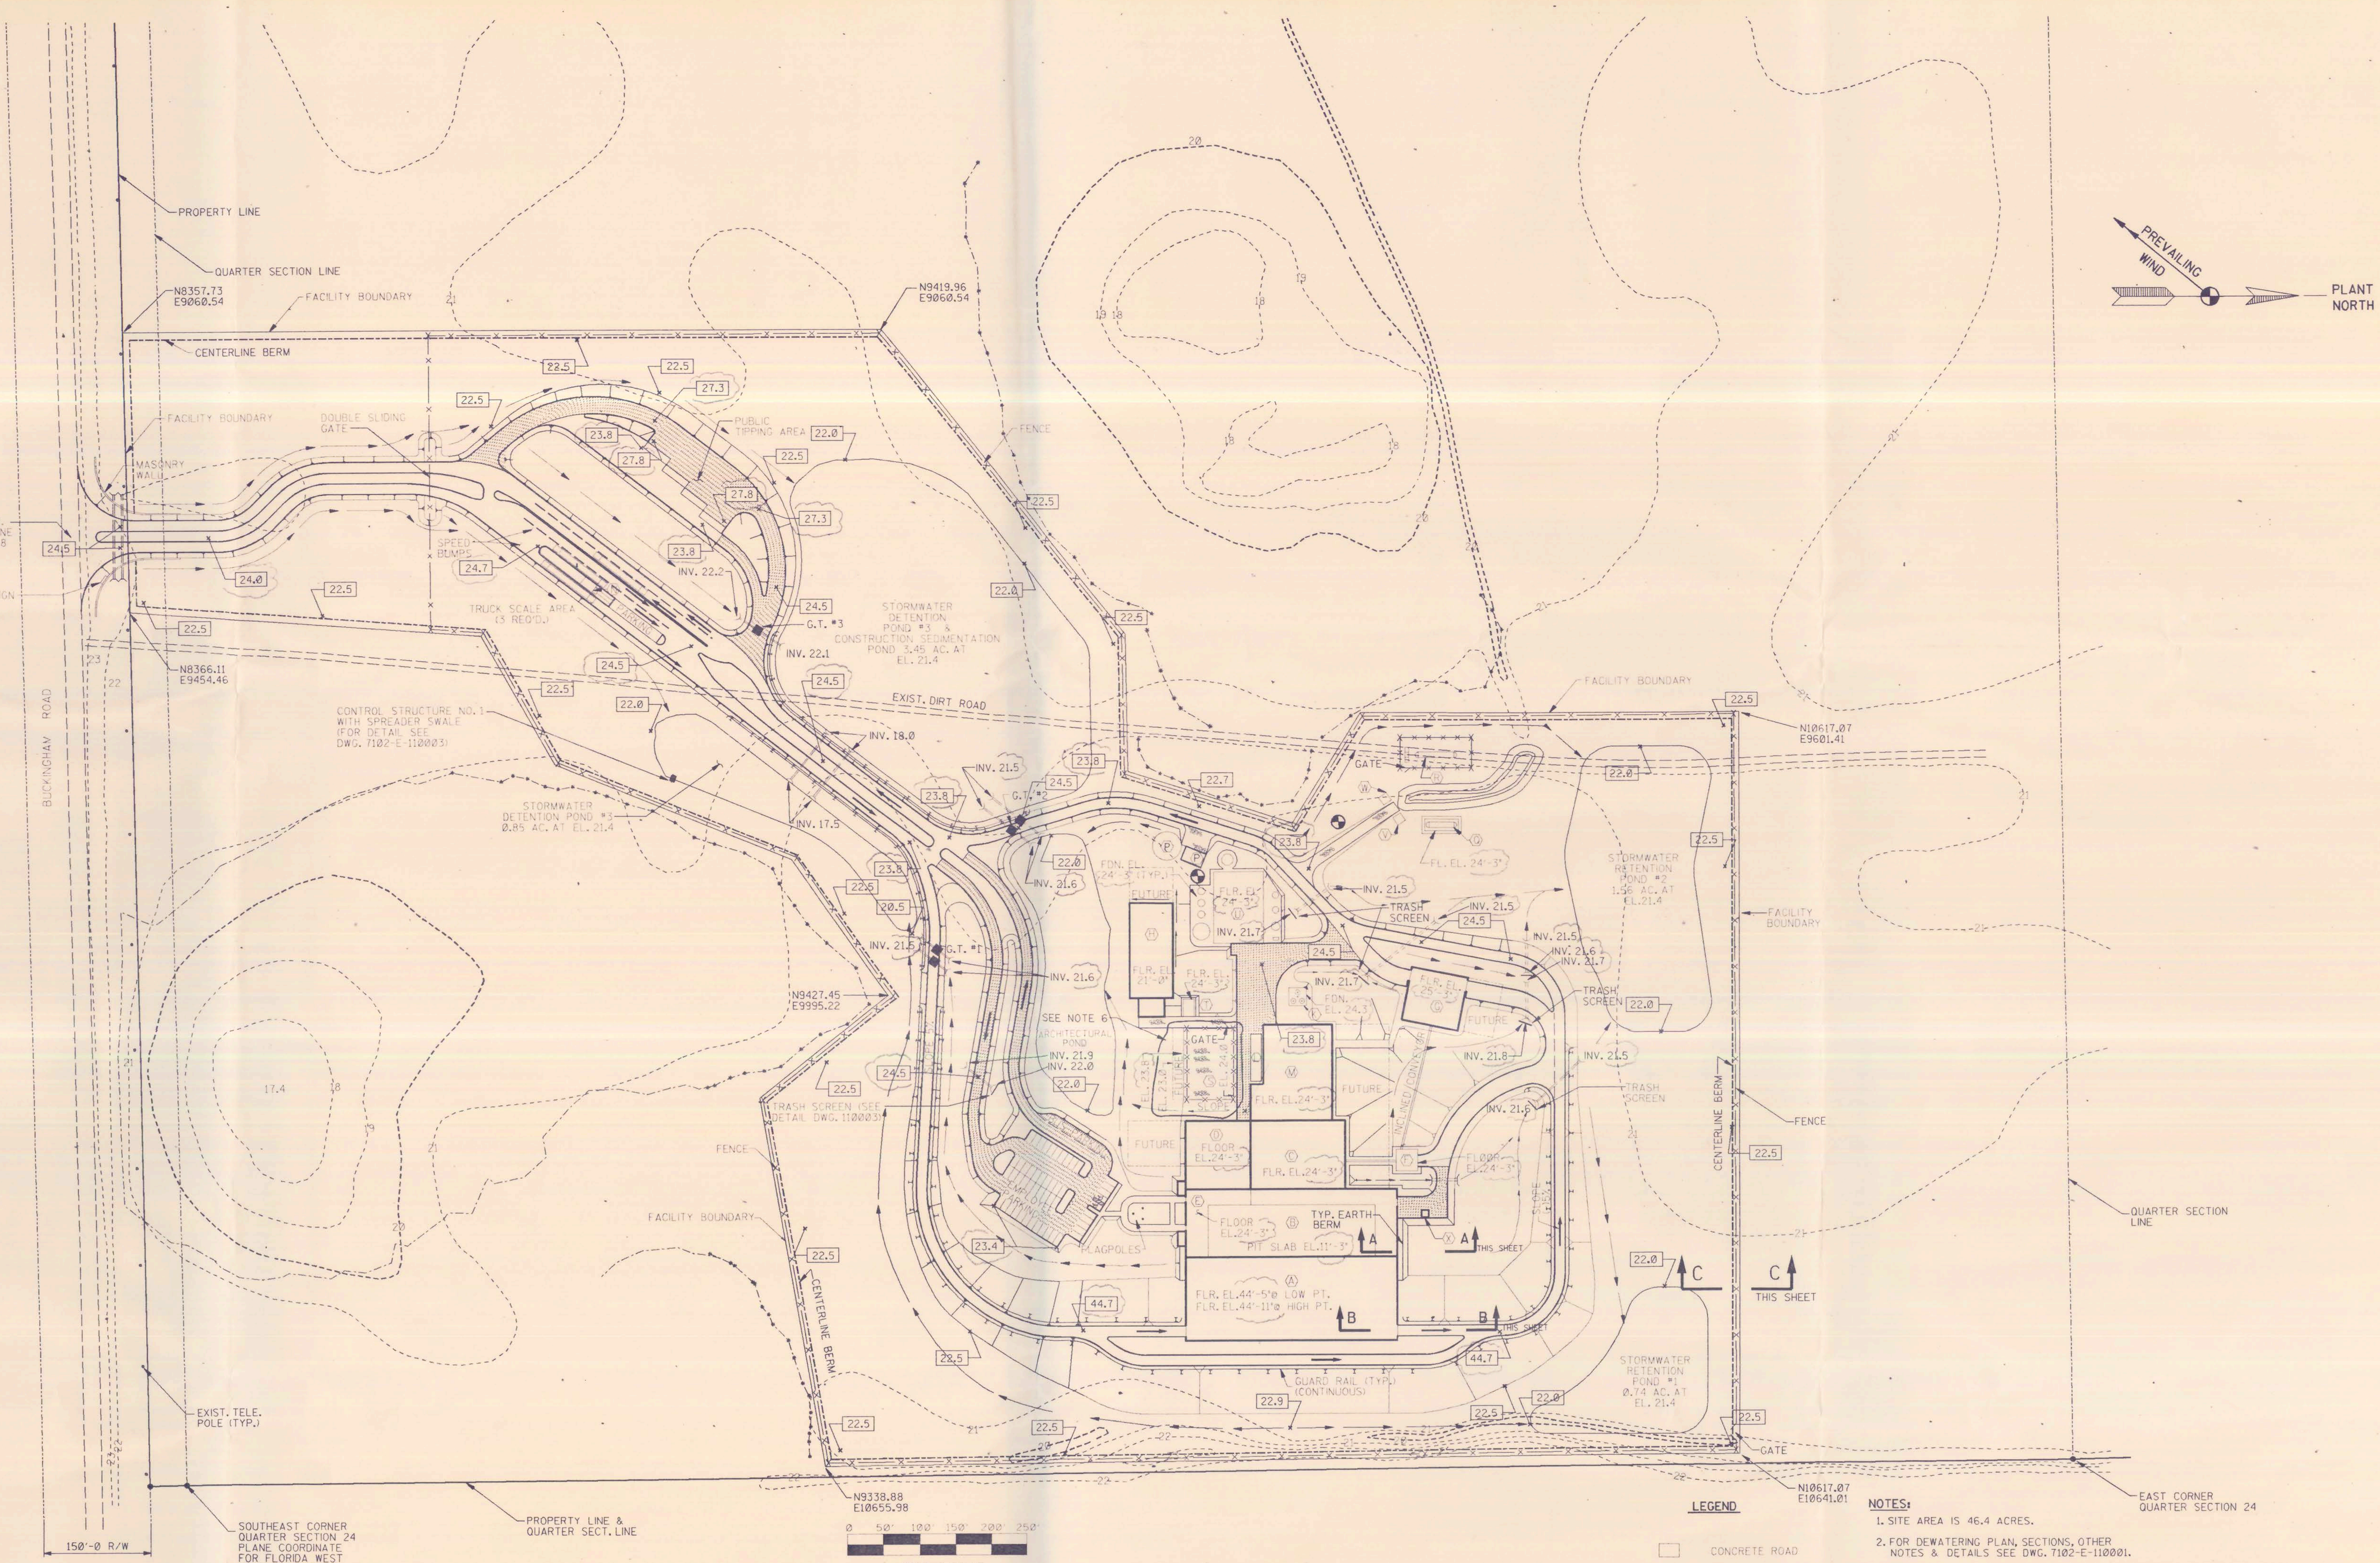

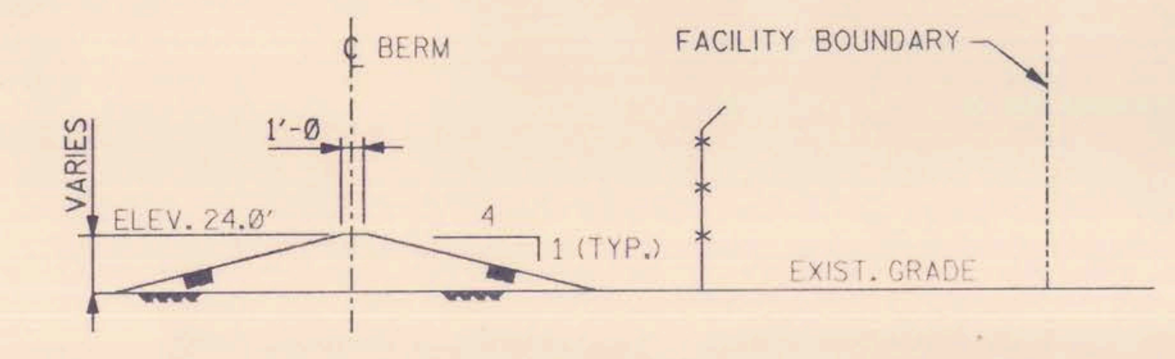

SECTION C-C

TYPICAL BERM DETAIL

(NOT TO SCALE)

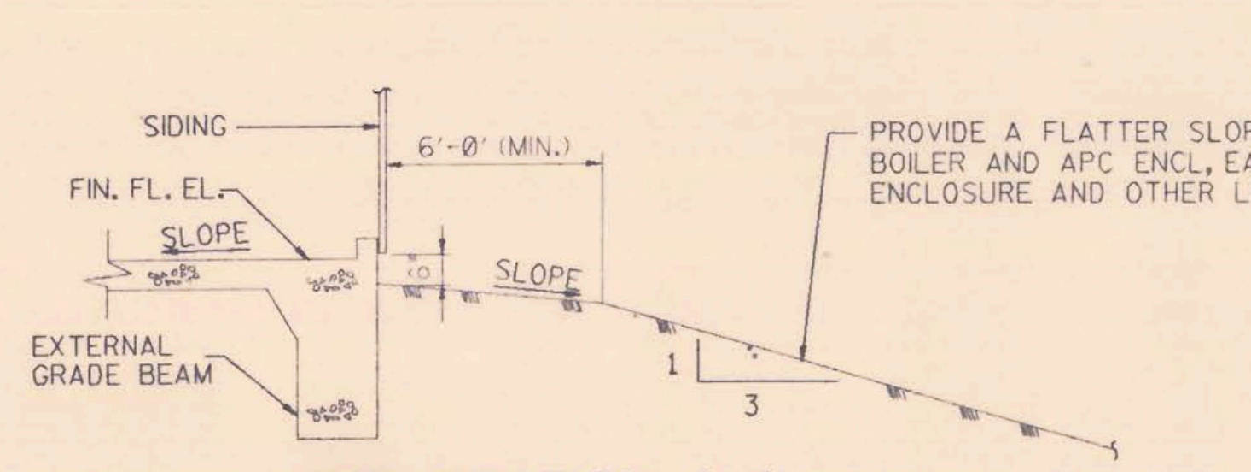

PROVIDE A FLATTER SLOPE WEST OF APC ENCL. NORTH OF BOILER AND APC ENCL. EAST AND NORTH OF RESIDUE ENCLOSURE AND OTHER LOCATIONS.

TYP. SECTION A-A

SCALE: 3/16"=1'-0

BUILDING AND ENCLOSURE FLOORS ARE ELEVATED WITH RESPECT TO OUTSIDE GRADE. IT IS THEREFORE REQUIRED TO BERM AND SLOPE GRADES AROUND PERIMETER OF BUILDINGS, ENCLOSURES AND STORAGE TANKS.

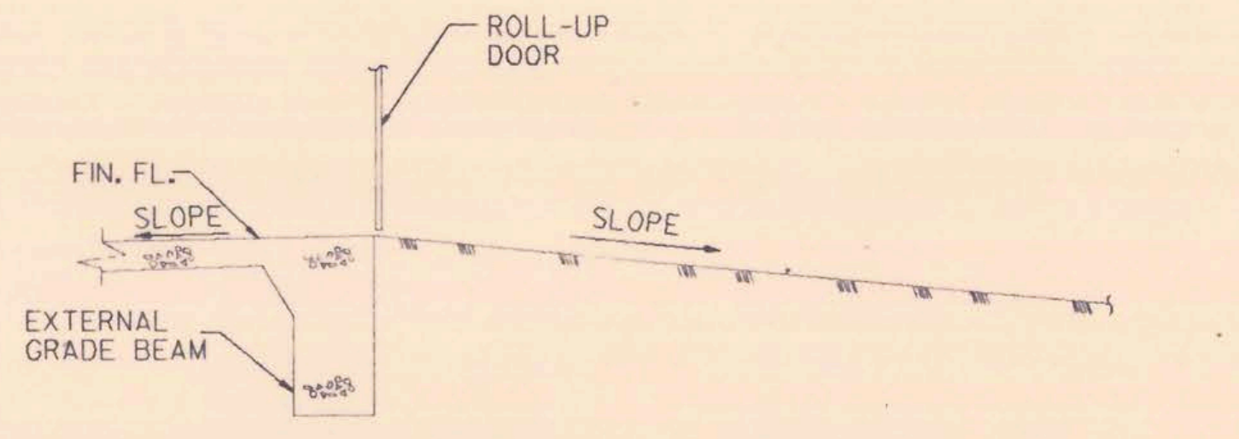

TYP. SECTION B-B

SCALE: 3/16"=1'-0

BUILDING INDEX

Ⓐ	TIPPING AREA	Ⓜ	APC AREA
Ⓑ	REFUSE PIT AREA	Ⓝ	SCALE HOUSE
Ⓒ	BOILER AREA	Ⓟ	FIRE WATER TANK & PUMP HOUSE
Ⓓ	TURBINE/GENERATOR AREA	Ⓠ	AMMONIA STORAGE
Ⓔ	FACILITY ADMINISTRATION AREA	Ⓡ	PROPANE STORAGE
Ⓕ	GRIZZLY BUILDING	Ⓢ	SWITCHYARD
Ⓖ	RESIDUE HANDLING BUILDING	Ⓣ	CHLORINATION BUILDING
Ⓗ	COOLING TOWER	Ⓤ	WATER TREATMENT BUILDING
Ⓚ	STACK	Ⓥ	AMMONIA UNLOADING STATION
Ⓛ	SETTLING BASIN	Ⓦ	PROPANE UNLOADING STATION
		Ⓧ	DIESEL OIL TANK & FUELING STATION

LEGEND

☐	CONCRETE ROAD
▨	GRAVEL ROAD
▦	ASPHALT ROAD
S- - - - - S	REINFORCED CONCRETE PIPE
— — →	FLOW DIRECTION
•- - -•	25'-0 SETBACK FOR JURISDICTIONAL WETLANDS
- -22- - -	EXISTING CONTOUR
G.T. #3 ■	GREASE TRAP
22.0	FINISH GRADE ELEVATION
×——×	FENCE
◡	HEADWALL
⊥——⊥	GUARDRAIL (SEE NOTE 5)
◐	TYPICAL SITE WELL

NOTES:

1. SITE AREA IS 46.4 ACRES.
2. FOR DEWATERING PLAN, SECTIONS, OTHER NOTES & DETAILS SEE DWG. 7102-E-110001.
3. FOR ADDITIONAL DETAILS, SEE DWG. 7102-E-110003.
4. QUARTER SECTION INFORMATION IS TAKEN FROM "MAP OF BOUNDARY SURVEY OF PART OF SECTIONS 24 & 25, T44S, R25E LEE COUNTY, FLORIDA"; PROJECT No. 4657, FILE No. 2838 BY AGNOLI, BARBER & BRUNDAGE DATED JUNE 22, 1990.
5. EXTENT OF GUARDRAIL IS APPROXIMATE AND SHALL BE DETERMINED AT TIME OF FINISH GRADING.
6. SWITCHYARD ON HOLD PENDING COORDINATION WITH FP&L.
7. ALL WORK TO BE DONE IN ACCORDANCE WITH THE LATEST REVISION OF THE FOLLOWING O.M.S. SPECIFICATIONS:
   - #SS-403 ..... SITE PREPARATION
   - #SS-404 ..... EXCAVATION & BACKFILL
   - #SS-406 ..... CHAIN LINK FENCE & GATES

RECEIVED
JAN 04 1993
S.F.W. SOUTH DISTRICT

SUBCONTRACT OR PURCHASE ORDER	FOR BIDDING	FOR AWARD	FOR CONSTRUCTION

COMPANY CONFIDENTIAL

This drawing and all information contained herein are the property of Ogden Martin Systems, Inc. and are not to be used except as expressly authorized in writing by said company.

Joseph M. Benenati
045454
12/6/92

JOSEPH M. BENENATI CERTIFICATE NO. 45454 STATE OF FLORIDA REGISTERED ENGINEER

RELEASED *OCULUS* INSERTED

United Engineers & Constructors
A Raytheon Company

CIVIL PLOT PLAN

LEE COUNTY SOLID WASTE RESOURCE RECOVERY FACILITY

OGDEN MARTIN SYSTEMS OF LEE, INC.

DRAWN	DATE	DESIGNED	DATE			
TR	11/5/92	CJD	11/6/92			
CHECKED	**DATE**	**PROJECT NO.**		**SCALE**		
JMB	11/5/92	C-1033		1"=100'-0		
APPROVED	**DATE**	**DRAWING NO.**		**SHT.**	**OF**	**REV.**
	11/6/92	7102-E-110000		1	1	4

MICROSTATION

STRUCTURAL	INST. & CONTROL
MECH POWER	MECH SERVICES
ELECTRICAL	CONSTRUCTION
PROCESS	CADD