



U:\OldH_S\ENV\WASTEMAN\Manatee\LenaRd\Aerial-Survey-01-18-13\AERIAL_PHOTOGRAPHY-01-18-13_FRAME.dwg Mar 21, 2013 - 4:35pm

ATKINS


482 South Keller Road
ORLANDO, FL 32810-6101
TEL (407) 647-7275
FAX (407) 647-0624
WWW.atkinsglobal.com/northamerica

MANATEE COUNTY LENA ROAD LANDFIL


AERIAL PHOTOGRAPHY PROVIDED BY:
I.F. ROOKS & ASSOCIATES, INC.
DATE FLOWN: 01-18-2013



MANATEE COUNTY GOVERNMENT
TO SERVE WITH EXCELLENCE
UTILITY OPERATIONS DEPARTMENT
DANIEL T. GRAY - DIRECTOR

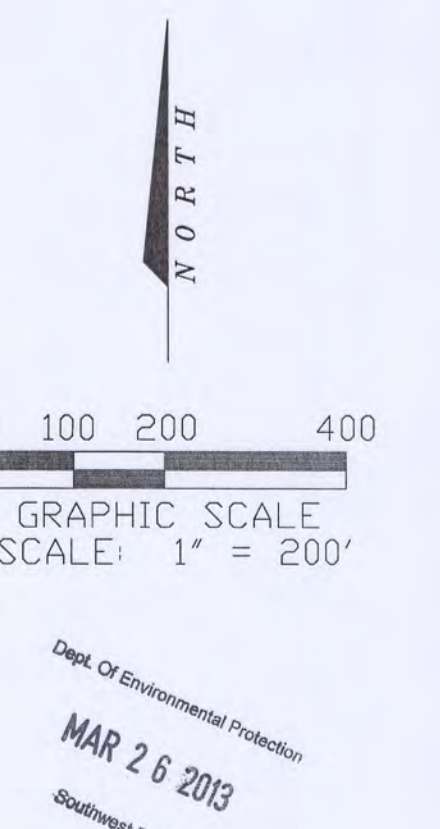


U:\04H-S\ENVCADD\WASTE\MAN\Manatee\lenaRd Aerial Survey\01-18-13\AERIAL-TO-00-01-18-2013.dwg Mar 21 2013 5:19pm

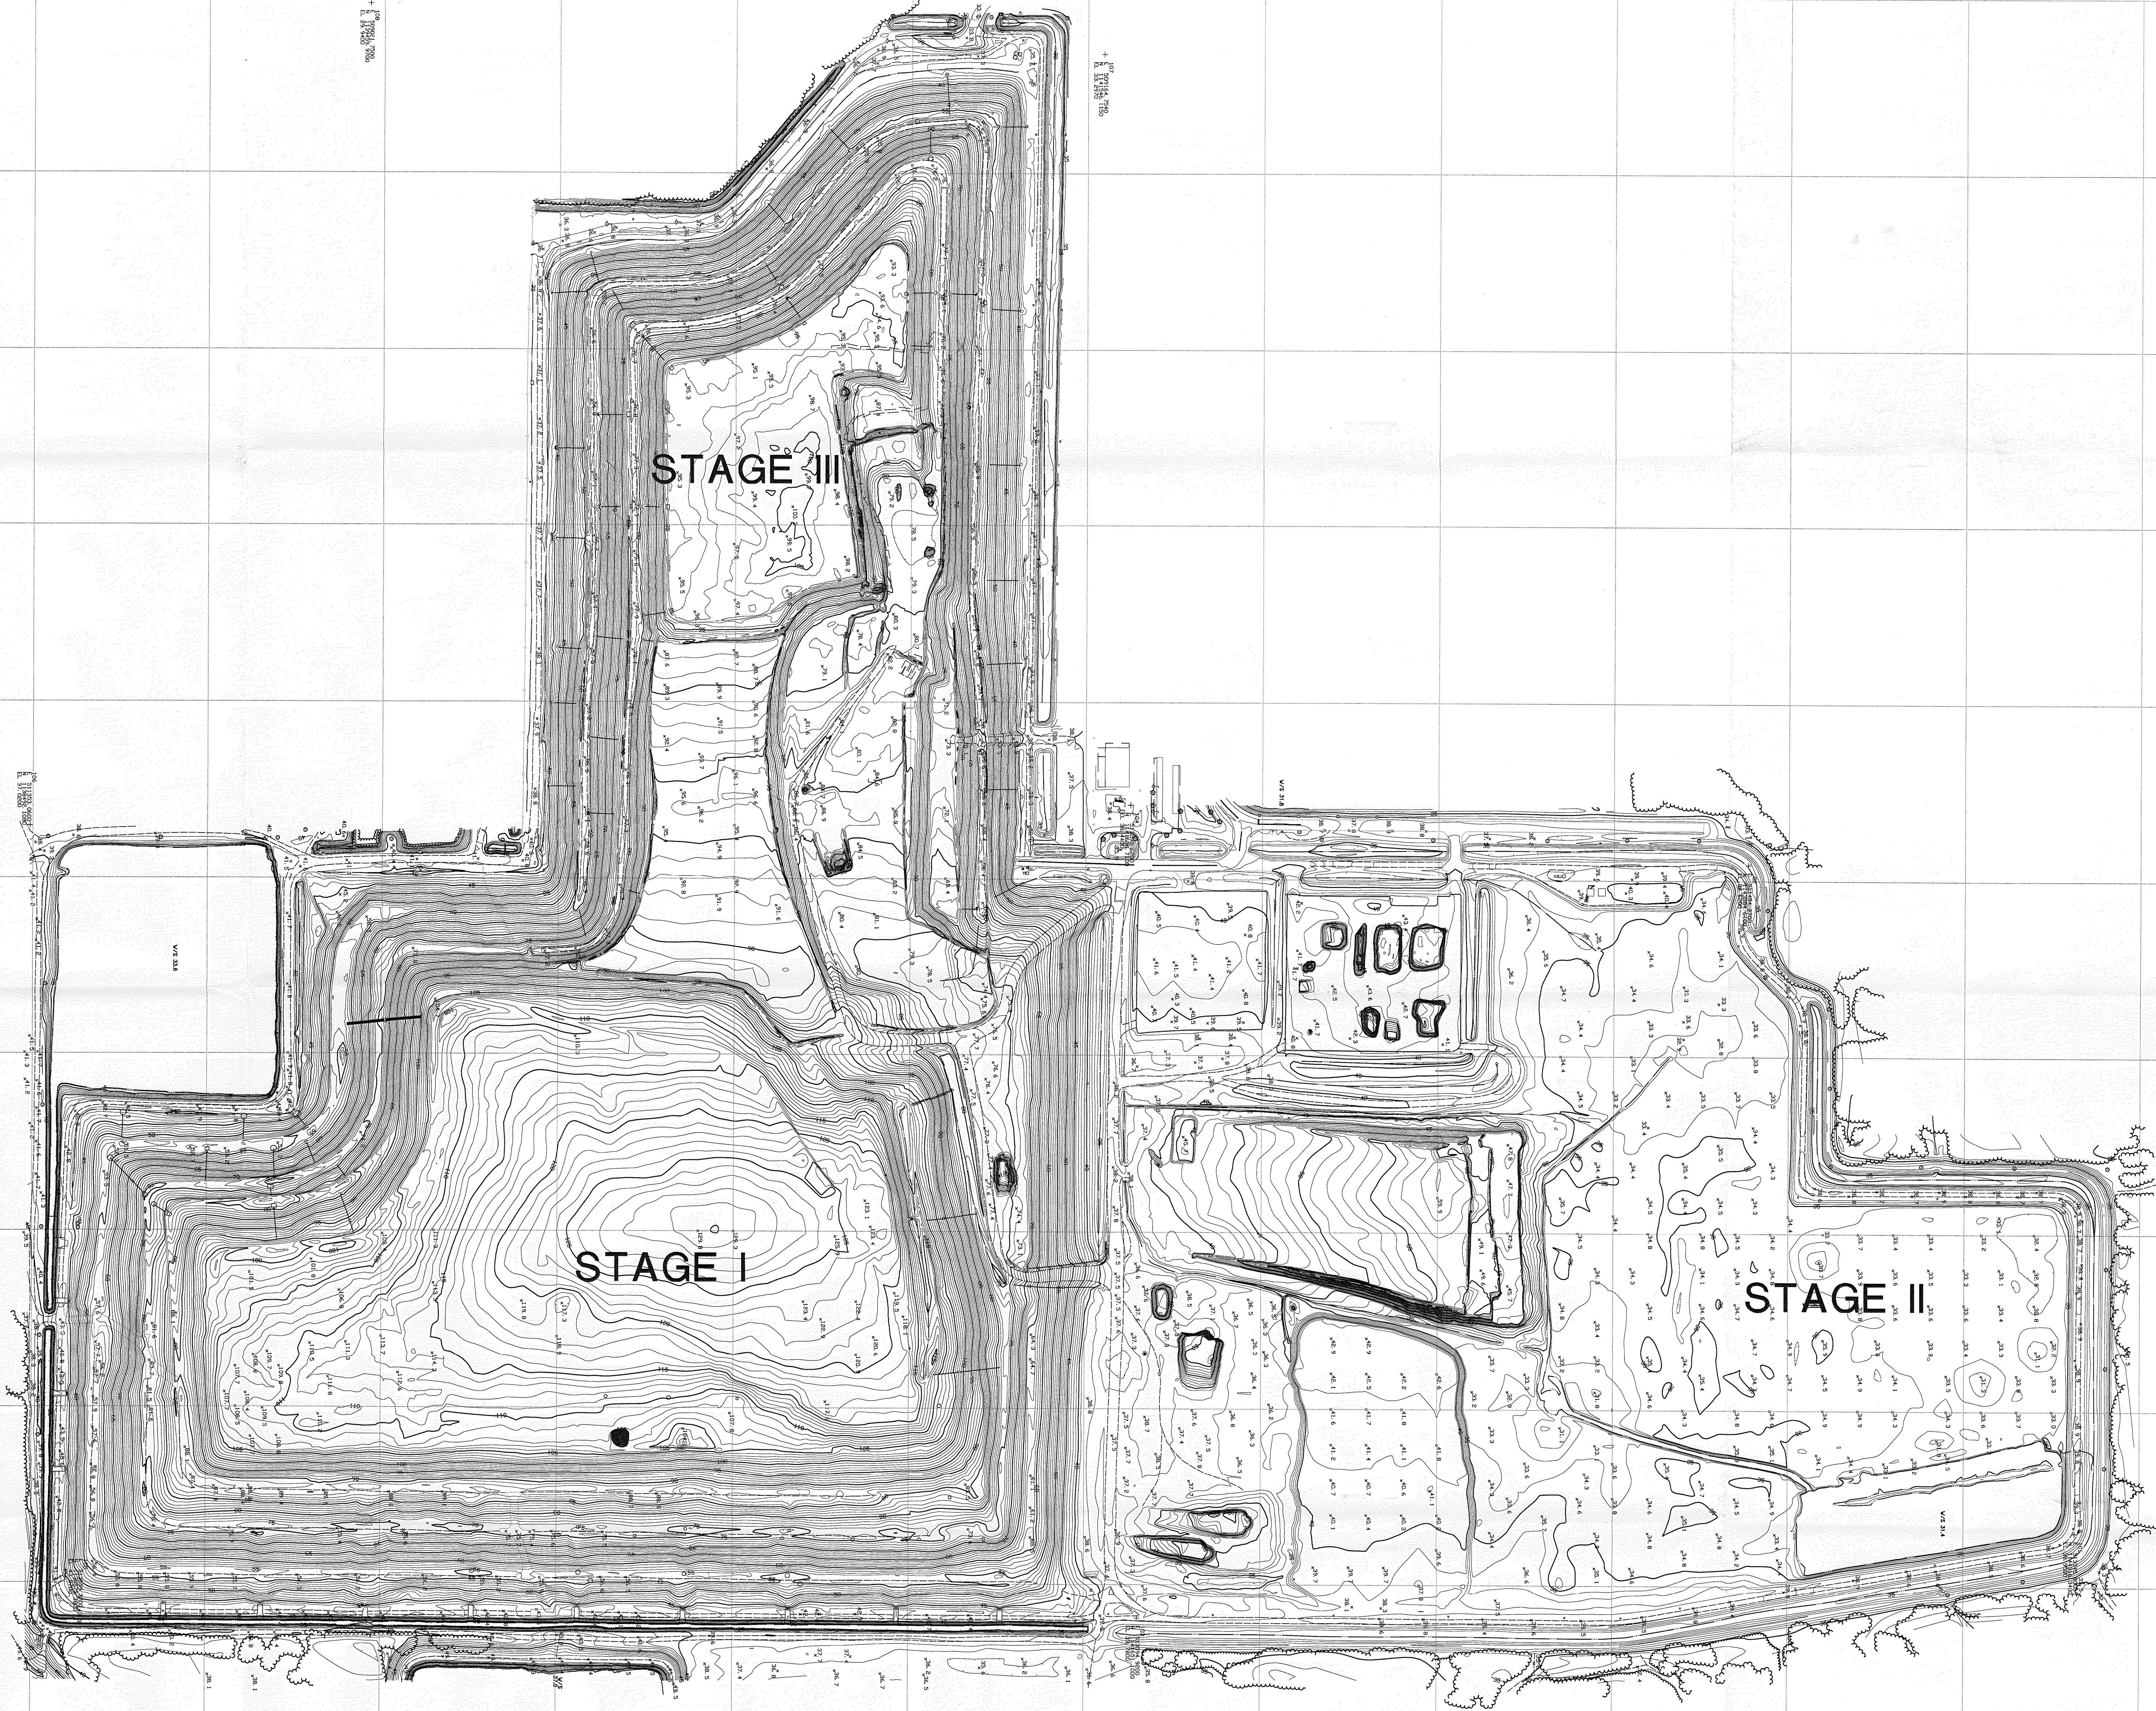

MANATEE COUNTY
LENA ROAD LANDFILL
STAGES I, II AND III
AERIAL SURVEY

PHOTOGRAMMETRY PROVIDED BY:
J.F. ROOKS AND ASSOCIATES, INC
DATE FLOWN: 01-18-2013

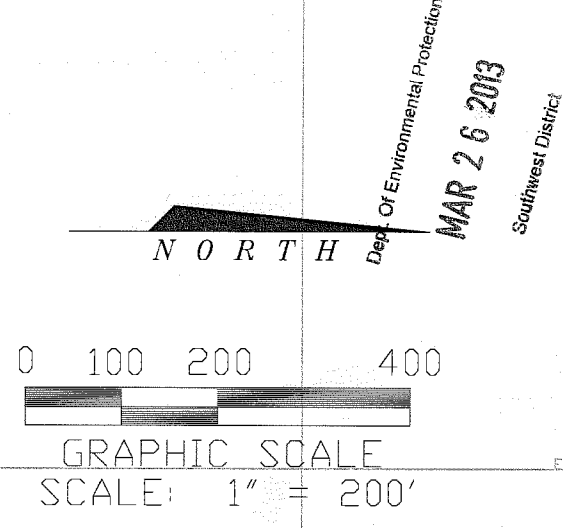

DATE OF EXAMINATION: 01-18-2013
MAR 26 2013
DRAWN BY: J. ROOKS