BEST AVAILABLE COPY

1059666 (1)

LEGEND

- (1) YELLOWISH-BROWN FINE SAND WITH A TRACE OF CLAY LUMPS. (SP)
- (2) YELLOWISH-BROWN SILTY FINE SAND. (SM)
- (3) REDDISH-BROWN TO YELLOWISH-BROWN CLAYEY FINE SAND. (SC)
- NF GROUNDWATER LEVEL NOT FOUND
- (SP) UNIFIED SOIL CLASSIFICATION SYSTEM GROUP SYMBOL BASED ON VISUAL OBSERVATIONS
- N STANDARD PENETRATION RESISTANCE IN BLOWS PER FOOT
- W NATURAL MOISTURE CONTENT (%)
- -200 FINES PASSING No. 200 SIEVE (%)
- LL LIQUID LIMIT (%)
- APPROXIMATE SPT BORING LOCATION

BORING LOCATION PLAN

SCALE 1"=60'

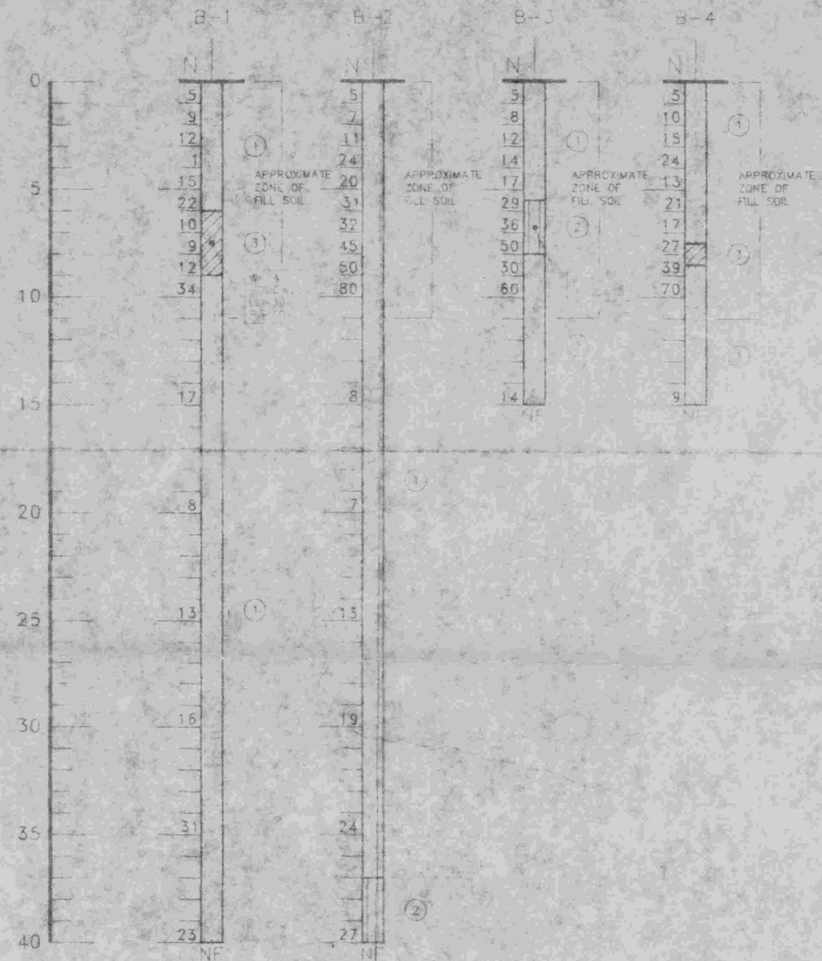

SUBSURFACE PROFILES

VERTICAL SCALE 1"=5'

RECEIVED
AUG 15 1995
Department of Environmental Protection
SOUTHWEST DISTRICT
BY

FIELD	JS/DT
DRAWN	KLR
CHECKED	PWR
APPROVED	TJP
HORIZONTAL SCALE	NOTED
VERTICAL SCALE	NOTED

BORING LOCATIONS AND SUBSURFACE PROFILES
PROPOSED LEACHATE STORAGE TANK
CITRUS COUNTY LANDFILL
CITRUS COUNTY, FLORIDA
BERRYMAN AND HENIGAR, INC.

[psi] PROFESSIONAL SERVICE INDUSTRIES, INC.
JAMMAL & ASSOCIATES DIVISION

DATE: 2/16/95 | PROJECT NO. 787-95014-1 | SHEET: 1