


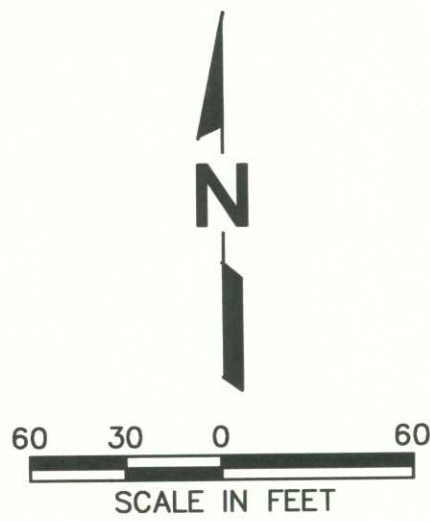

SITE VOLUME TABLE: UNADJUSTED							
SITE	STRATUM	SURF1	SURF2	CUT YARDS	FILL YARDS	NET YARDS	METHOD
=====							
CITRUS-LF	EXIST101405	vsPROPFINAL	BUILD112205				
	EXIST101405						
			PROPFINAL	BUILD112205			
				2,950	1,426,199	1,423,249 (F)	GRID

SCS ENGINEERS STEARNS, CONRAD AND SCHMIDT CONSULTING ENGINEERS 3012 U.S. HWY. 301 NORTH, SUITE 700, TAMPA, FL 33619 PH (813) 821-0089 FAX NO. (813) 822-6757 FLORIDA CERTIFICATE OF AUTHORIZATION NO. 000404892	CLIENT CITRUS COUNTY LECANTO, FLORIDA	DRAWING TITLE FINAL BUILDOUT vs. 10/14/05 SURVEY SITE PLAN	PROJECT TITLE CENTRAL LANDFILL OPERATIONS DRAWINGS	REV	DATE	DESCRIPTION	BY
				△	△	△	△
CADD FILE: 046703Cap-Vols	DATE: NOVEMBER 2005	SCALE: AS SHOWN	DRAWING NO. 1	PROJ. NO. 046703 S/A R/W 10/14/05 SDA CHK. BY: JAB DES. BY: JAB RJD	JOHN A. BANKS, P.E. CERTIFICATE NO. 39397		