




1 of 1

2

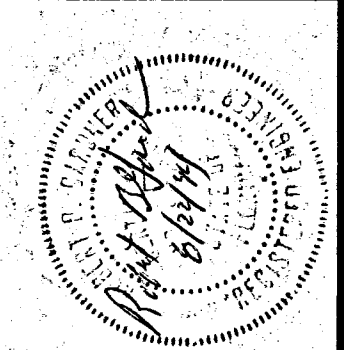



CK BY	DESCRIPTION	REV	DATE
		1	
		2	
		3	
		4	
		5	
		6	
		7	
		8	
		9	
		10	

DRAWING TITLE	PROJECT TITLE
LEACHATE COLLECTION SYSTEM	SOUTHEAST COUNTY LANDFILL
	OPERATING SEQUENCE
	PERMIT RENEWAL-APPENDIX G

CLIENT	PROJECT TITLE
HILLSBOROUGH COUNTY DEPARTMENT OF SOLID WASTE	TAMPA, FLORIDA

SCS ENGINEERS	PROJ. NO.	DATE	BY	CHK	APP	REV
STEARNS, CONRAD AND SCHMIDT CONSULTING ENGINEERS 3002 US HWY 301 NORTH SUITE 100 TAMPA, FL 33609 PH (813) 821-0000 FAX (813) 823-9177	0390018.34	8/22/94	DAVID J. SMITH	DAVID J. SMITH	DAVID J. SMITH	1

CADD FILE:	DATE:	SCALE:	DRAWING NO.
LEACPIP	AUGUST 22, 1994	1"=200'	1 of 1

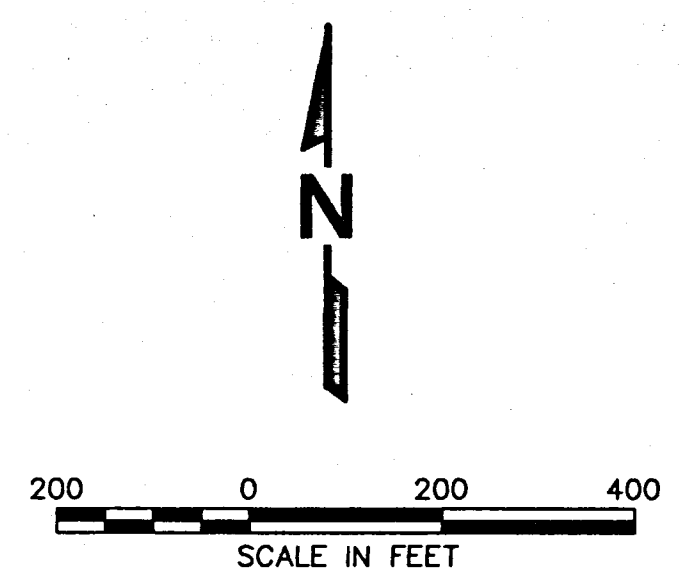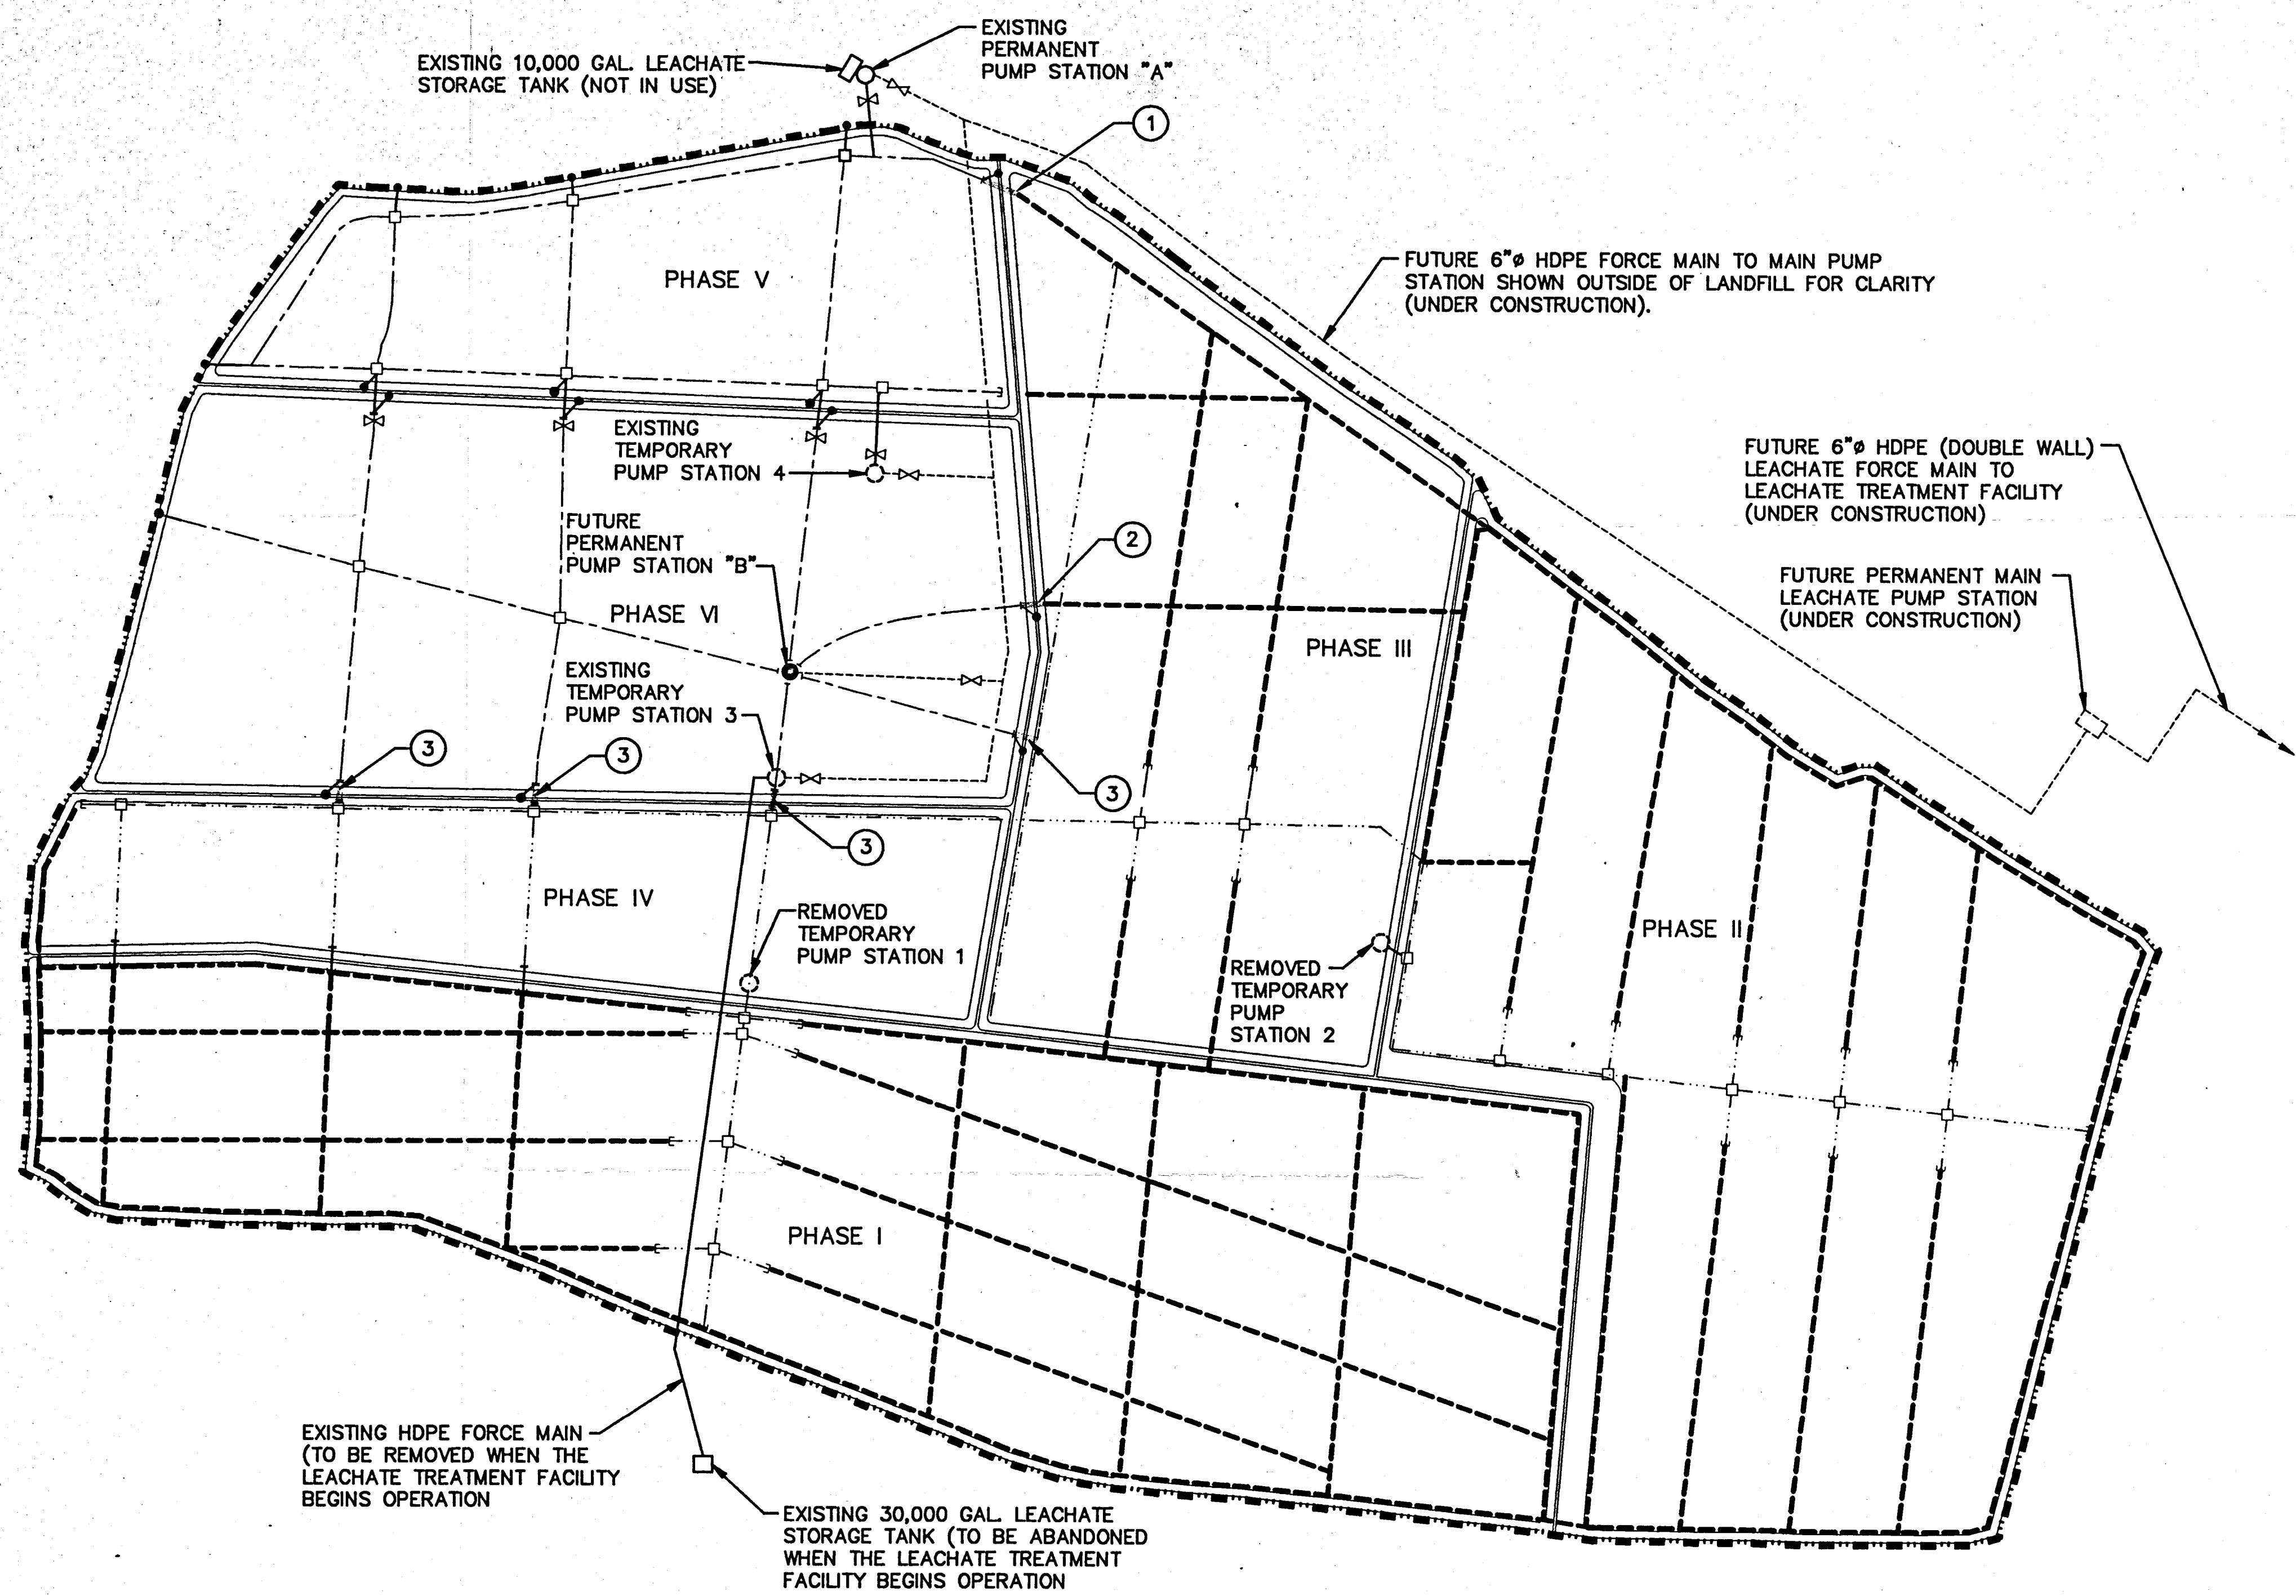


LEGEND

- APPROXIMATE LANDFILL LIMITS
- FUTURE FORCE MAIN
- 8" PERFORATED PVC PIPE
- 8" PERFORATED HDPE PIPE
- 8" SOLID HDPE PIPE
- LEACHATE COLLECTION TRENCH
- FLANGE CONNECTION
- CROSS CONNECTION
- FILTER FABRIC WRAP PHASES I-IV AND PERFORATED FILTERED END CAPS PHASES V-VI
- 8" SOLID HDPE PIPE CLEANOUT
- ⋈ GATE VALVE
- PERMANENT PUMP STATION
- TEMPORARY PUMP STATION


NOTES:

- 1 FUTURE TRENCH CONNECTION TO BE CONSTRUCTED PRIOR TO PHASE V WASTE PLACEMENT (REMOVE CLEANOUT)
- 2 FUTURE TRENCH CONNECTION TO BE CONSTRUCTED PRIOR TO PHASE VI WASTE PLACEMENT (REMOVE CLEANOUT)
- 3 FUTURE PIPE CONNECTION TO BE CONSTRUCTED PRIOR TO PHASE VI WASTE PLACEMENT (REMOVE CLEANOUT)
- 4 FOR CONSTRUCTION SEQUENCE REFER TO THE 1994 PERMIT APPLICATION REPORT SECTION 5.3.2.

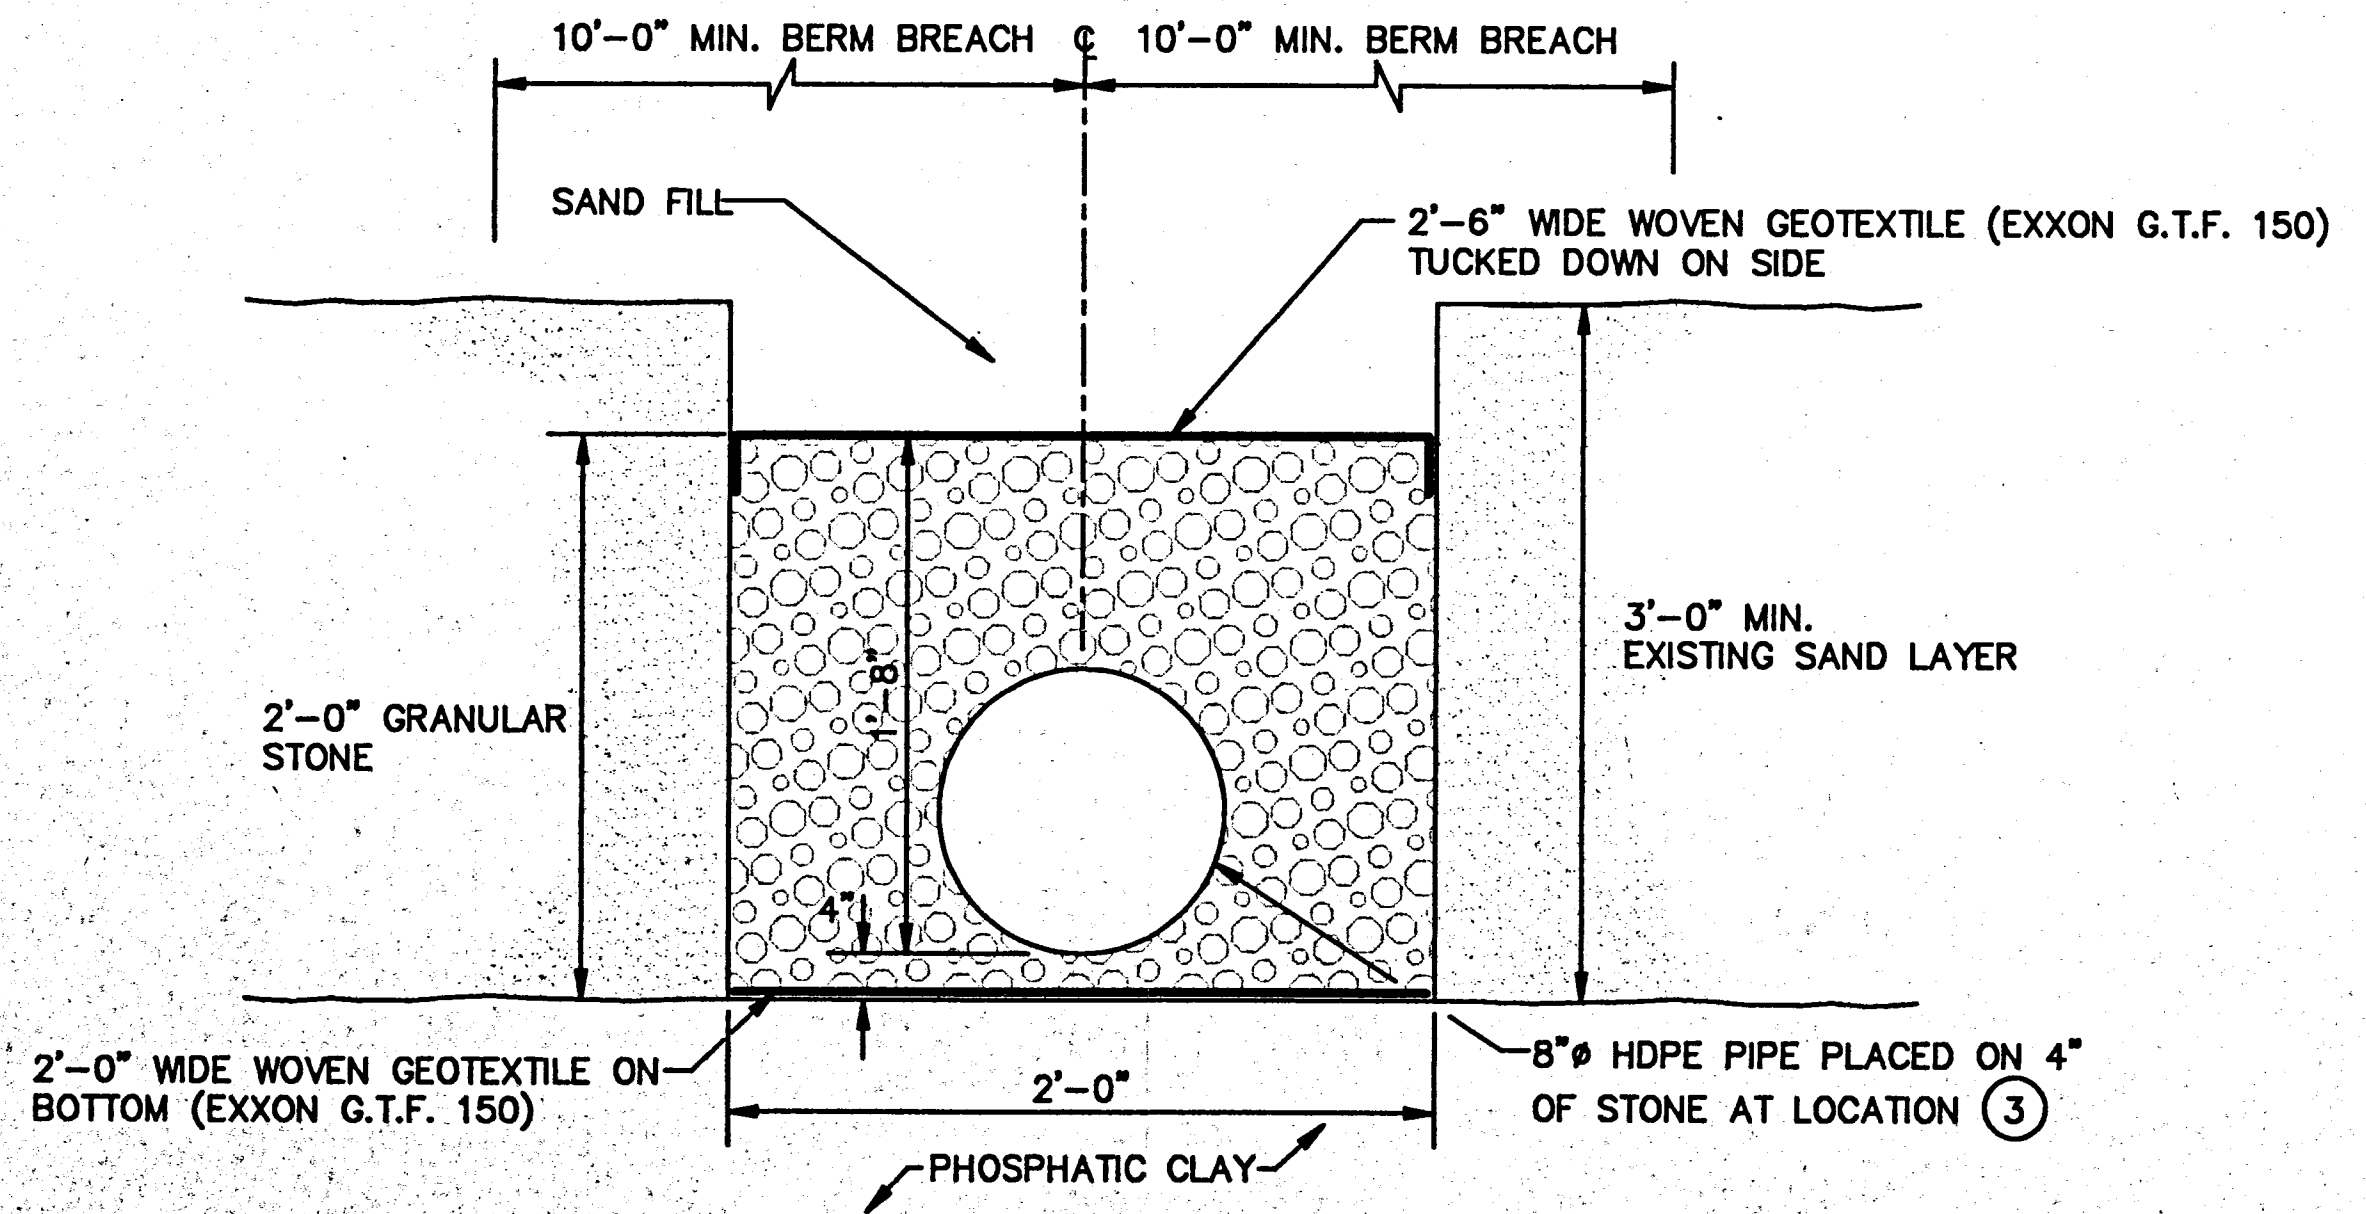

TYPICAL INTERNAL BERM TRENCH DETAIL
NOT TO SCALE

DRAWING COMPILED FROM THE FOLLOWING AS-BUILT DRAWINGS:
PHASE I - CAMP DRESSER & MCKEE, INC. MAY, 1984
PHASE II - FLA LAND CONSULTANTS 9-5-86
PHASES III & IV - GEOSERVICES INC. 3-14-89
PHASES V & VI - GEOSYNTEC OF BOYNTON BEACH, FL
AND HOLLINGSWORTH & ASSOCIATES, INC. 7-14-92

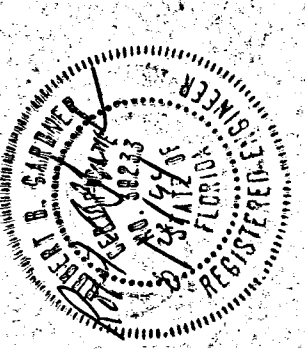




REV	DATE	DESCRIPTION
1	08/22/94	ISSUED FOR PERMIT
2	08/22/94	REVISED
3	08/22/94	REVISED
4	08/22/94	REVISED
5	08/22/94	REVISED
6	08/22/94	REVISED
7	08/22/94	REVISED
8	08/22/94	REVISED
9	08/22/94	REVISED
10	08/22/94	REVISED

DRAWING TITLE	DETAILS 4
PROJECT TITLE	SOUTHEAST COUNTY LANDFILL OPERATING SEQUENCE PERMIT RENEWAL-APPENDIX E


CLIENT	HILLSBOROUGH COUNTY DEPARTMENT OF SOLID WASTE TAMPA, FLORIDA
--------	--

SCS ENGINEERS STEARNS, CONRAD AND SCHMIDT CONSULTING ENGINEERS 3022 US HWY. 301 NORTH, SUITE 700, TAMPA, FL 33618 PH (813) 627-0060 FAX (813) 627-0757	PROJ. NO. 001018.34 ISS. BY: LER/RDU CHK. BY: LER APP. BY: REG
--	---


CADD FILE:	DET4
DATE:	AUGUST 22, 1994
SCALE:	AS SHOWN
DRAWING NO.	

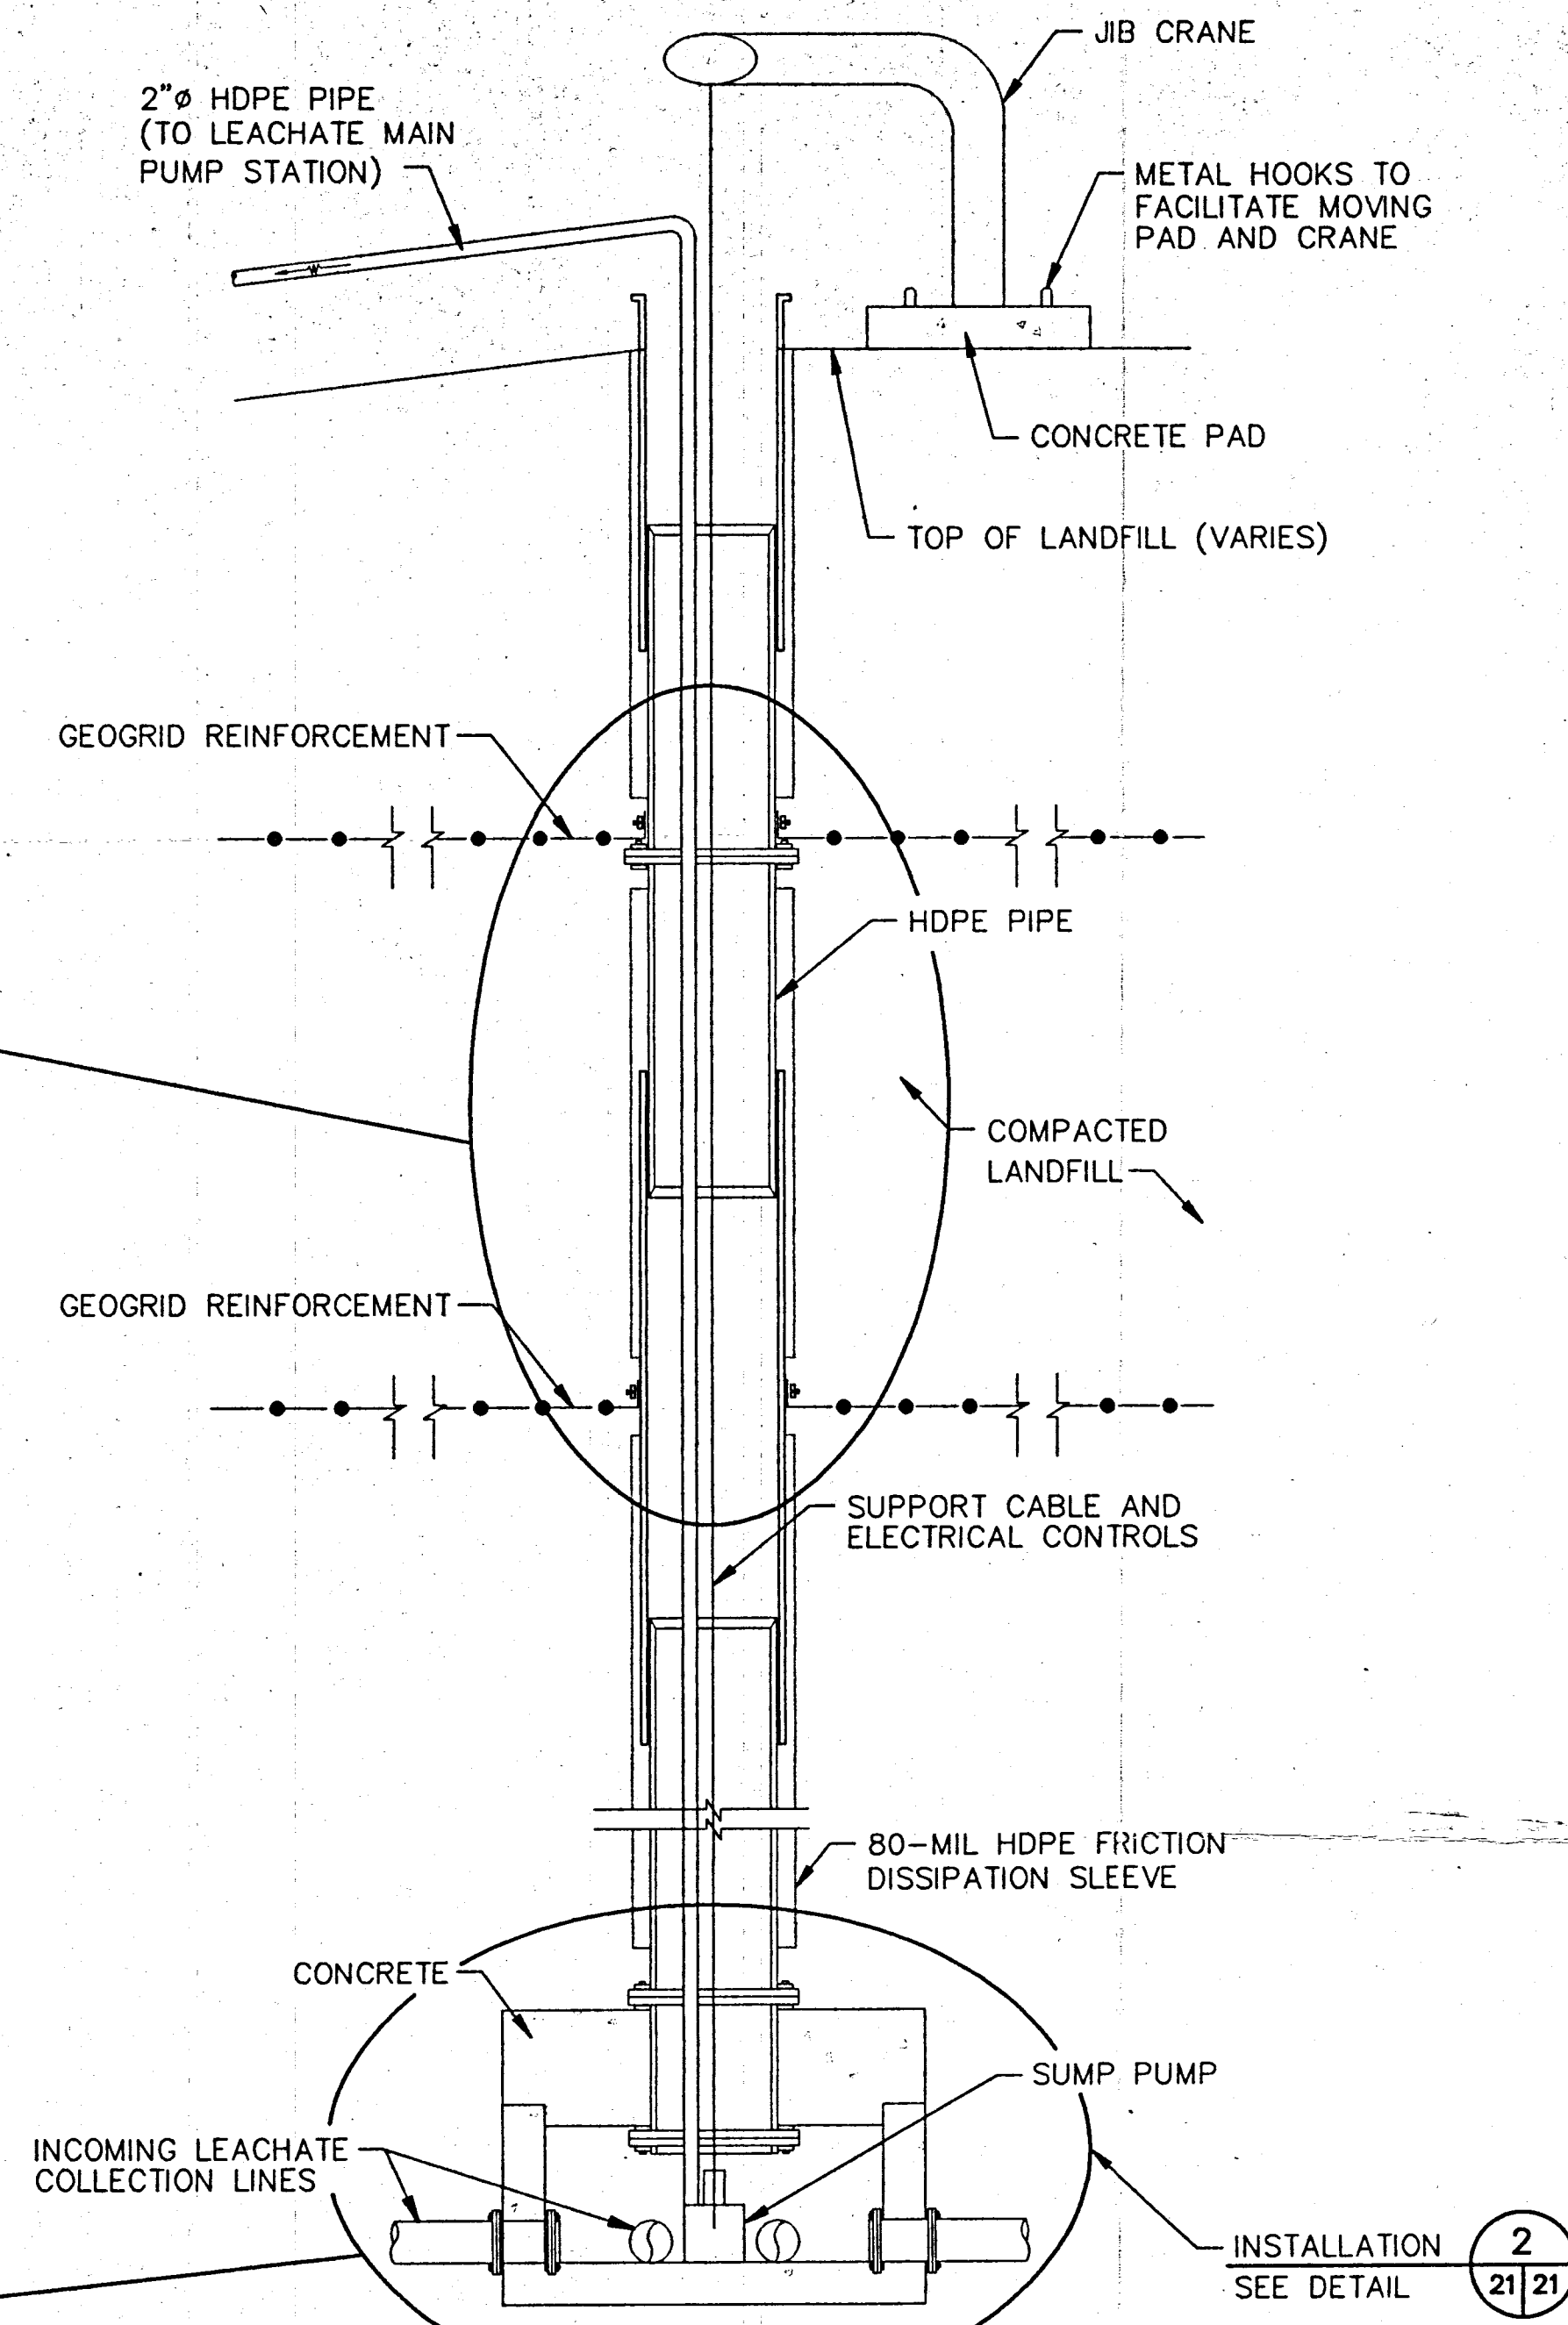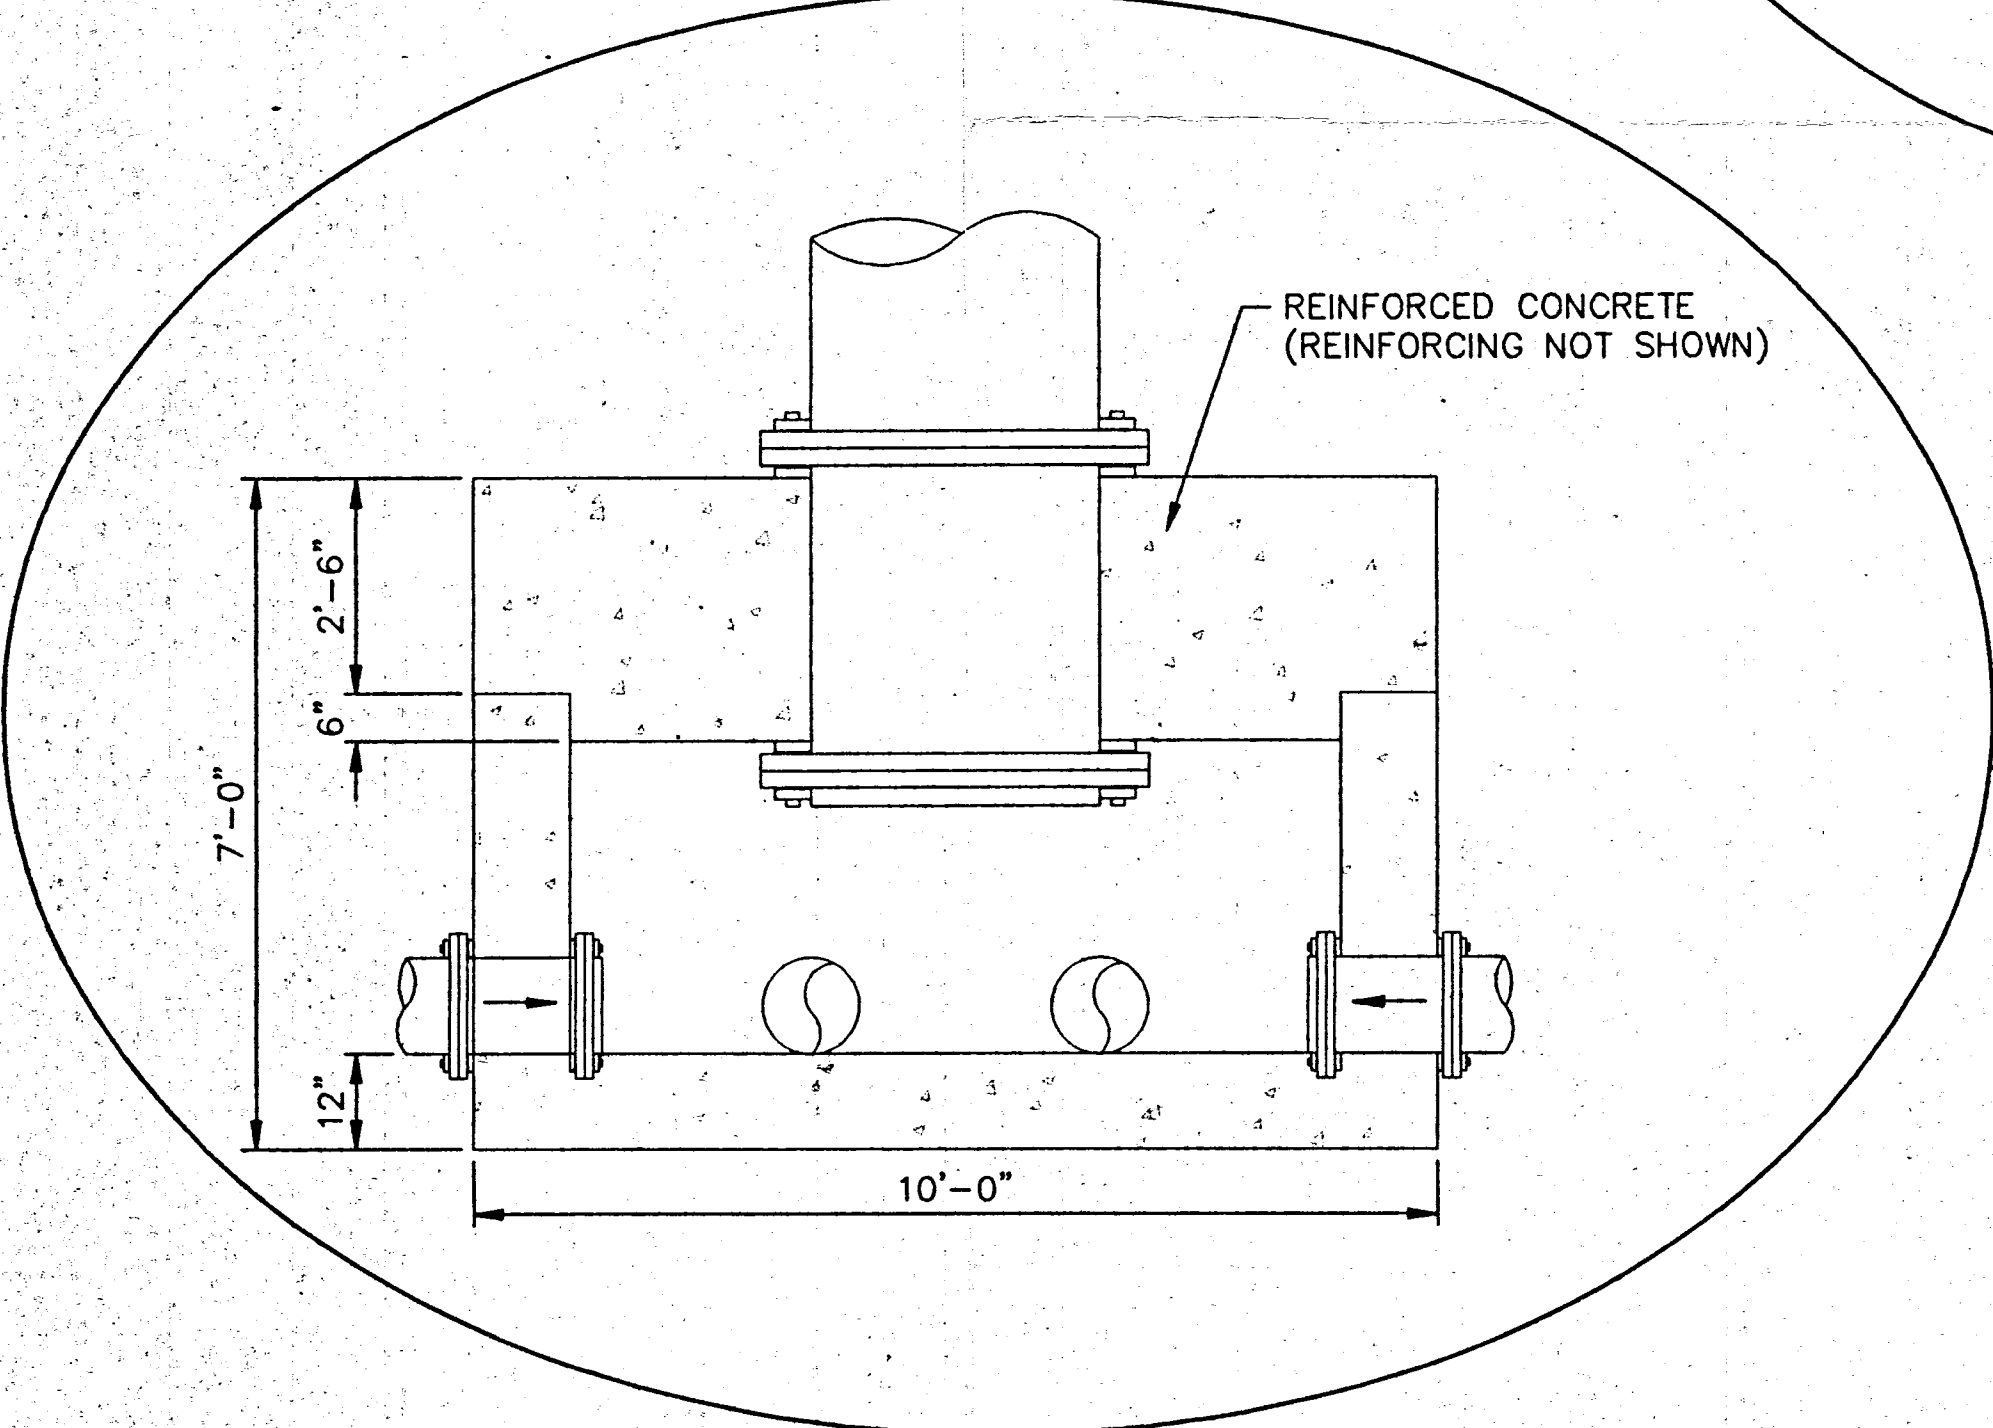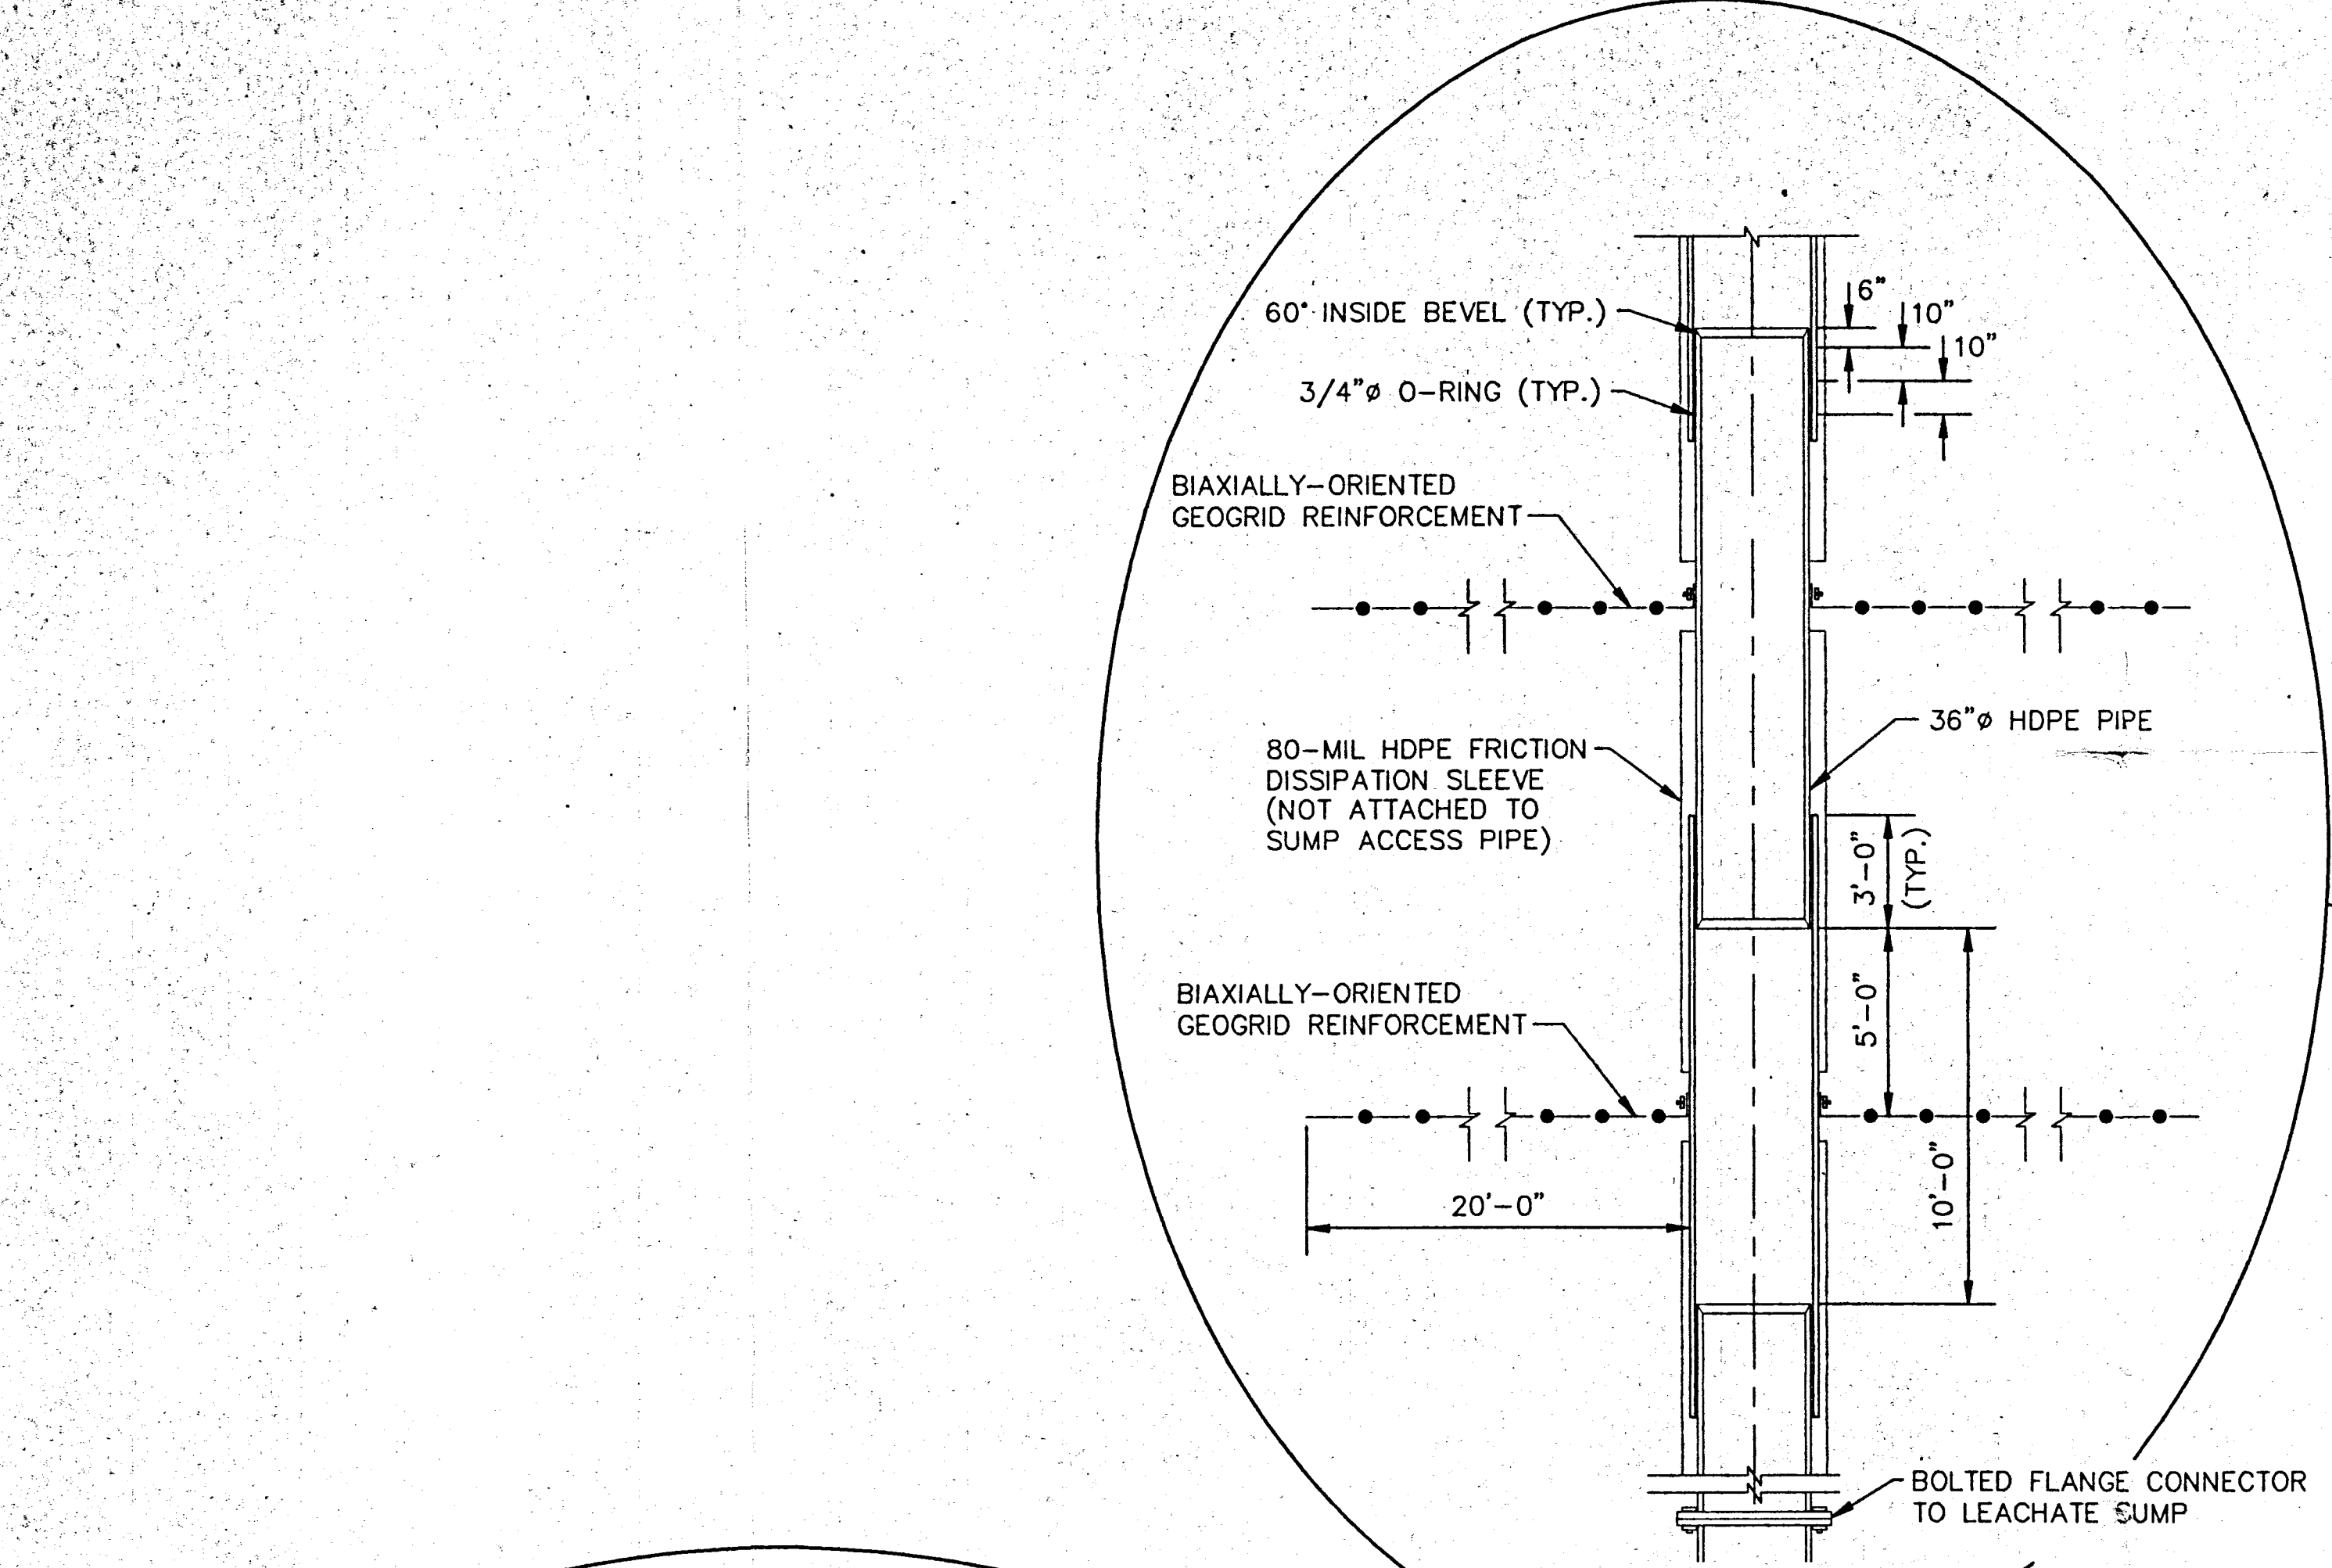

LEACHATE COLLECTION GALLERY DETAIL
NOT TO SCALE

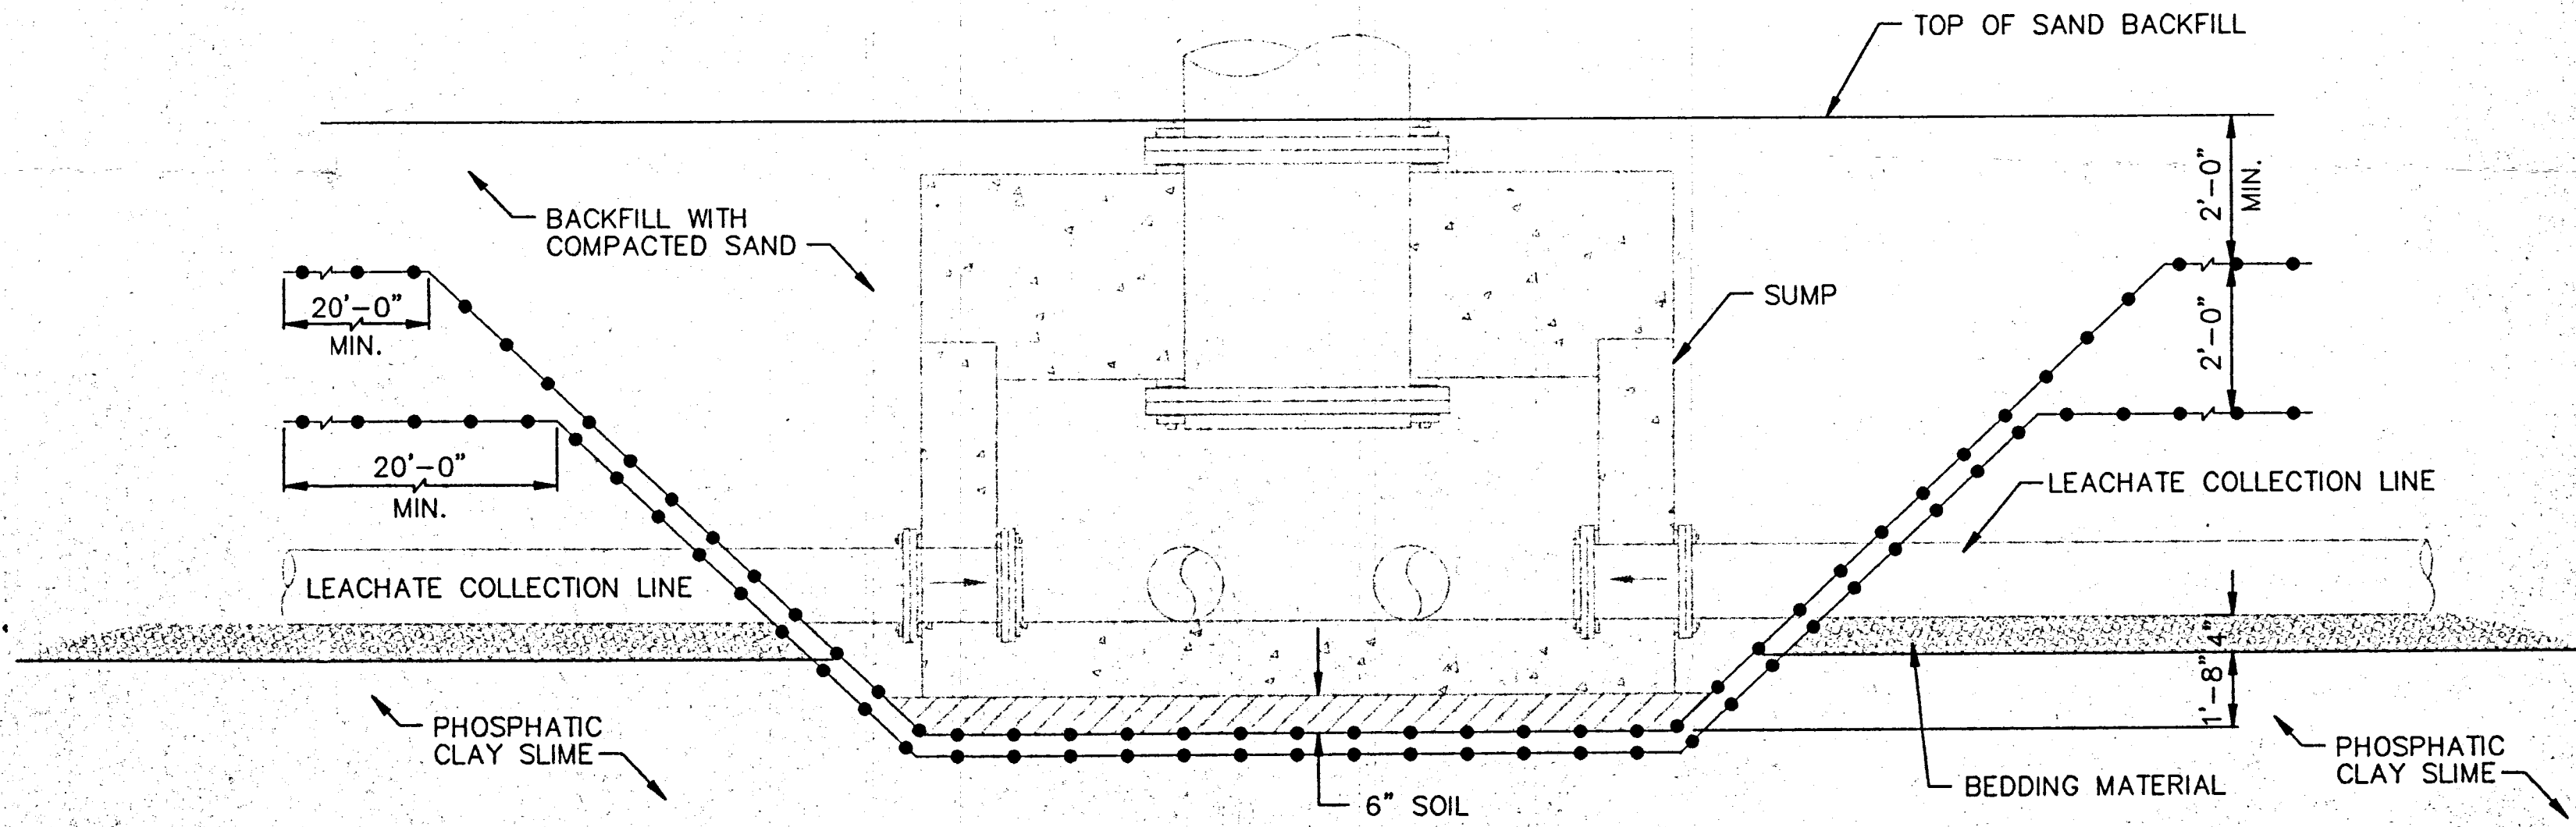

INSTALLATION DETAIL
NOT TO SCALE

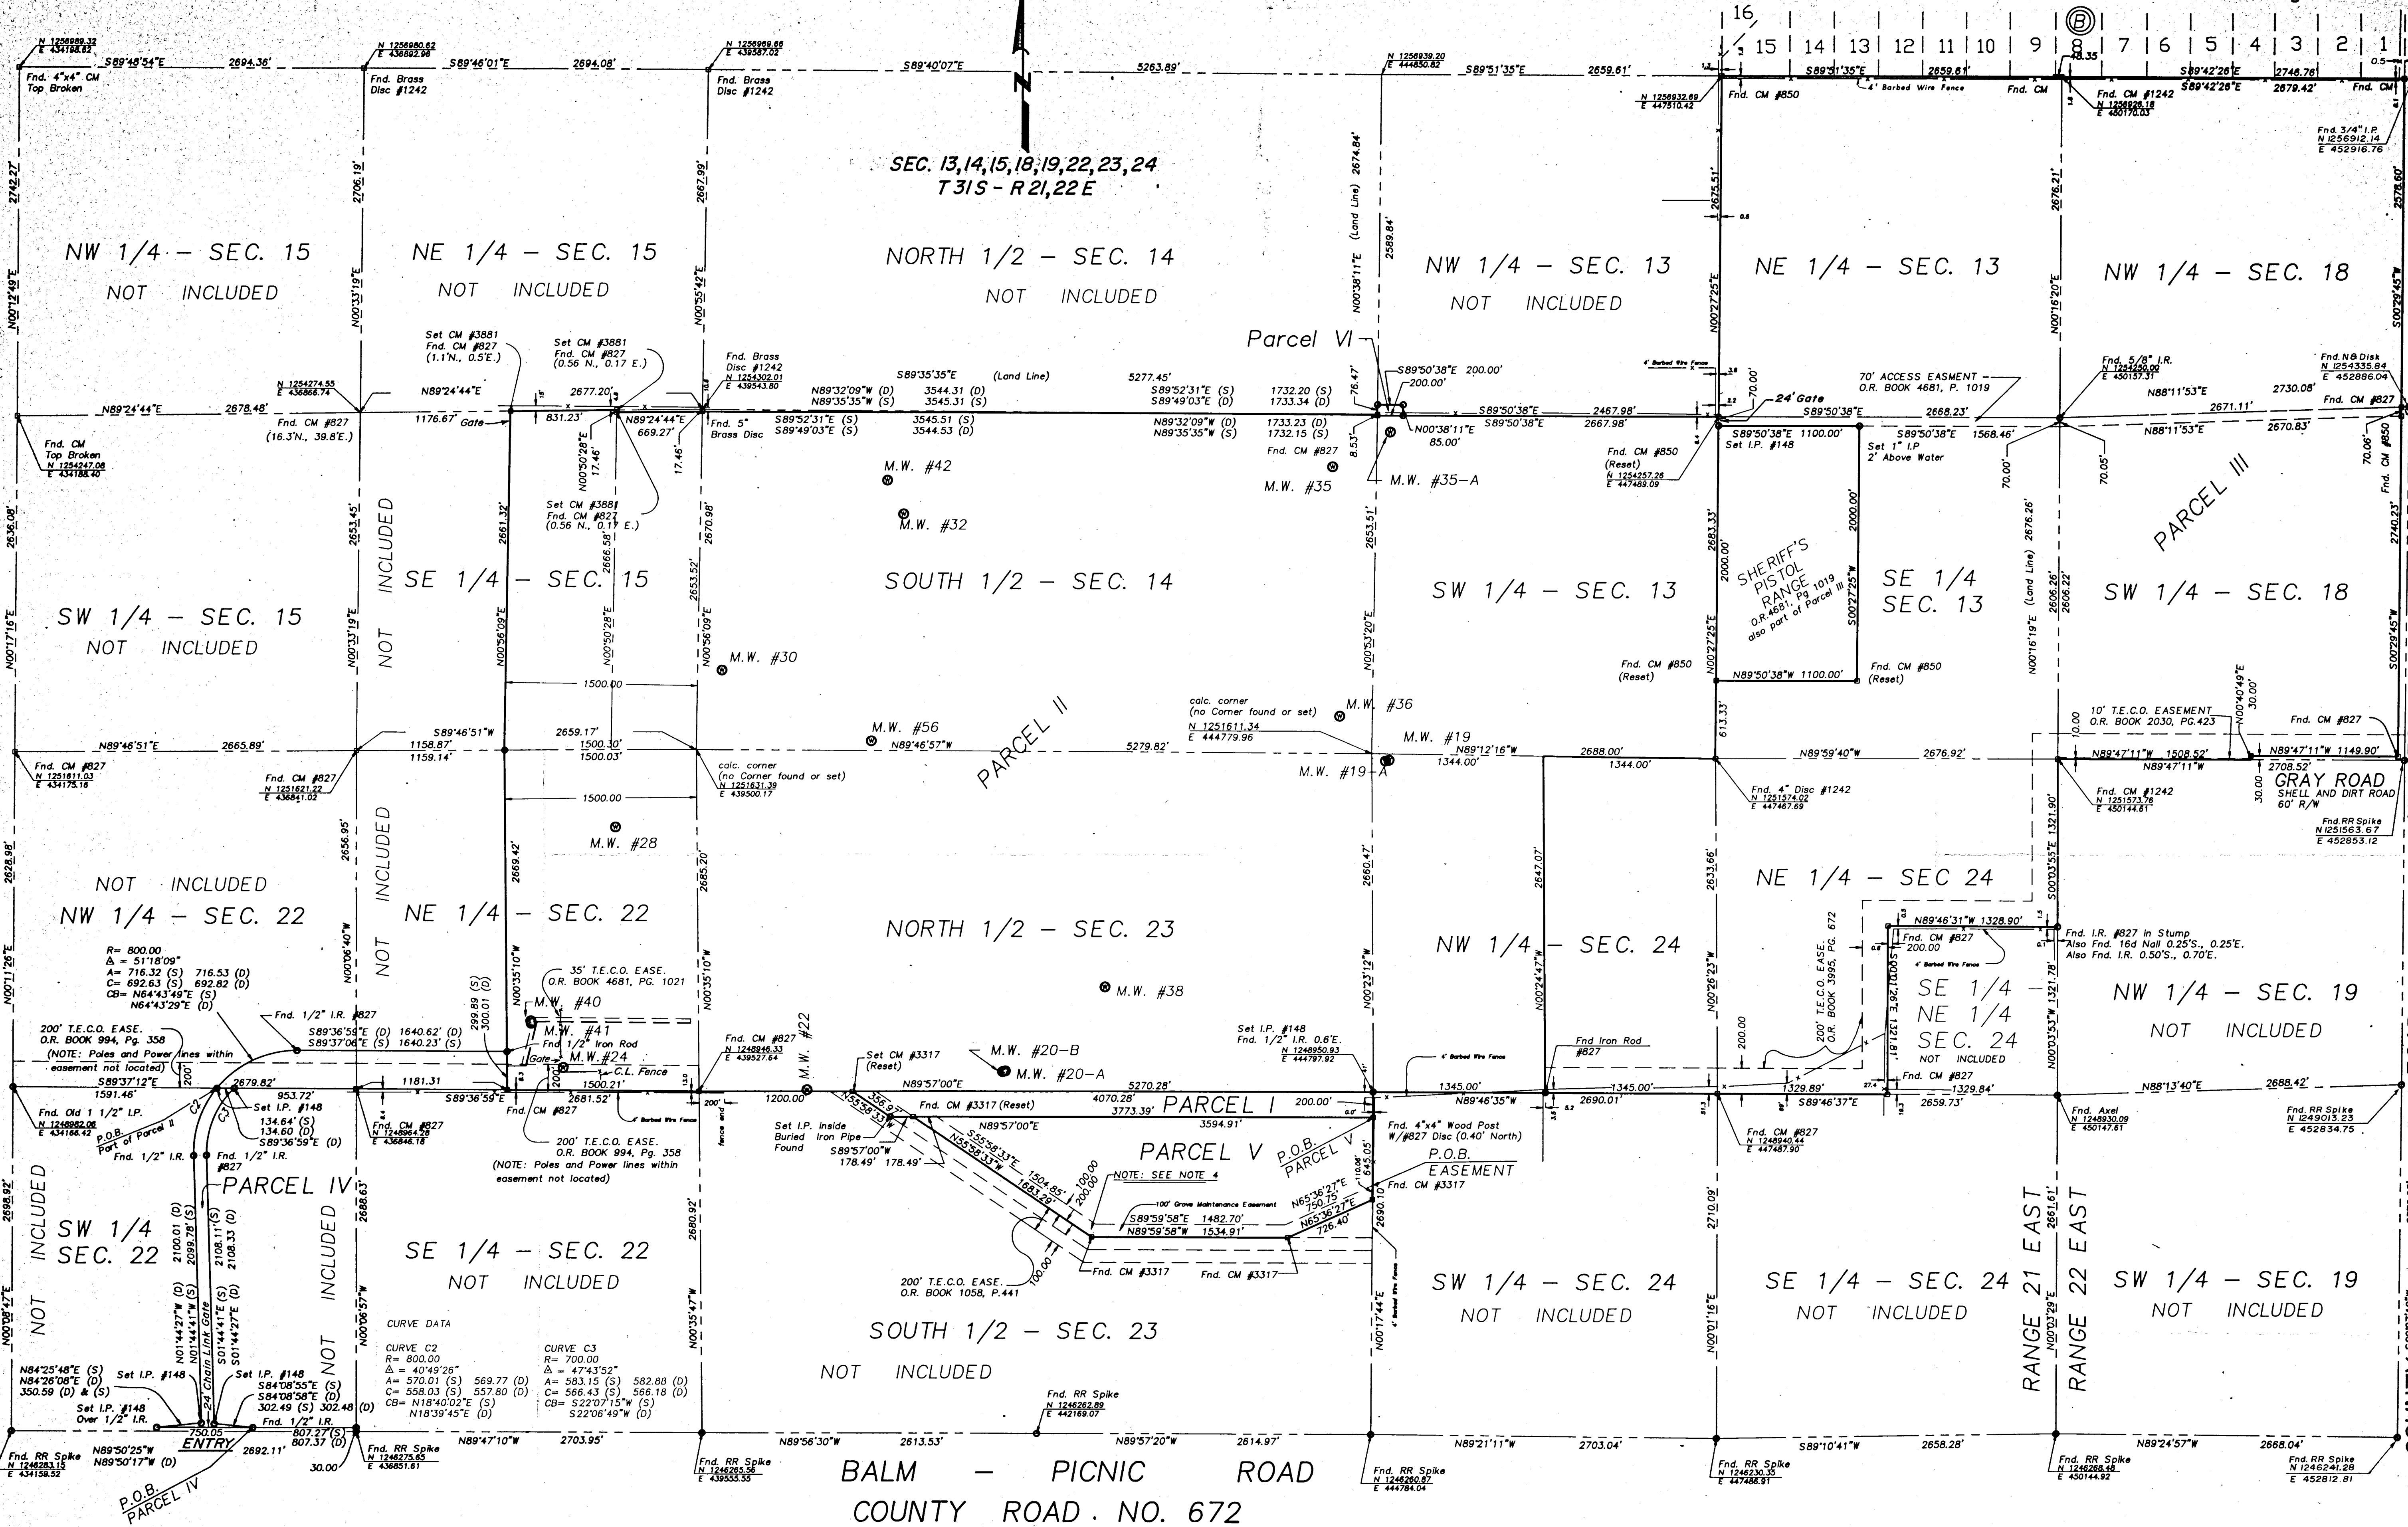

CLIENT HILLSBOROUGH COUNTY DEPARTMENT OF SOLID WASTE TAMPA, FLORIDA	PROJECT TITLE SOUTHEAST COUNTY LANDFILL OPERATING SEQUENCE PERMIT RENEWAL-APPENDIX A
CADD FILE: BOUNDARY	DATE: AUGUST 22, 1994
SCALE: 1"=600'	DRAWING NO. 1 of 1

DRAWING COMPILED FROM BOUNDARY SURVEY
 BY HEIDT & ASSOC., INC. DATED 9/17/87.
 SCS ENGINEERS AND HEIDT & ASSOC., INC.
 MAKE NO REPRESENTATION OR GUARANTEES PERTAINING
 TO EASEMENTS, RIGHTS-OF-WAY, SET BACK LINES,
 RESERVATIONS, AGREEMENTS AND OTHER SIMILAR MATTERS.