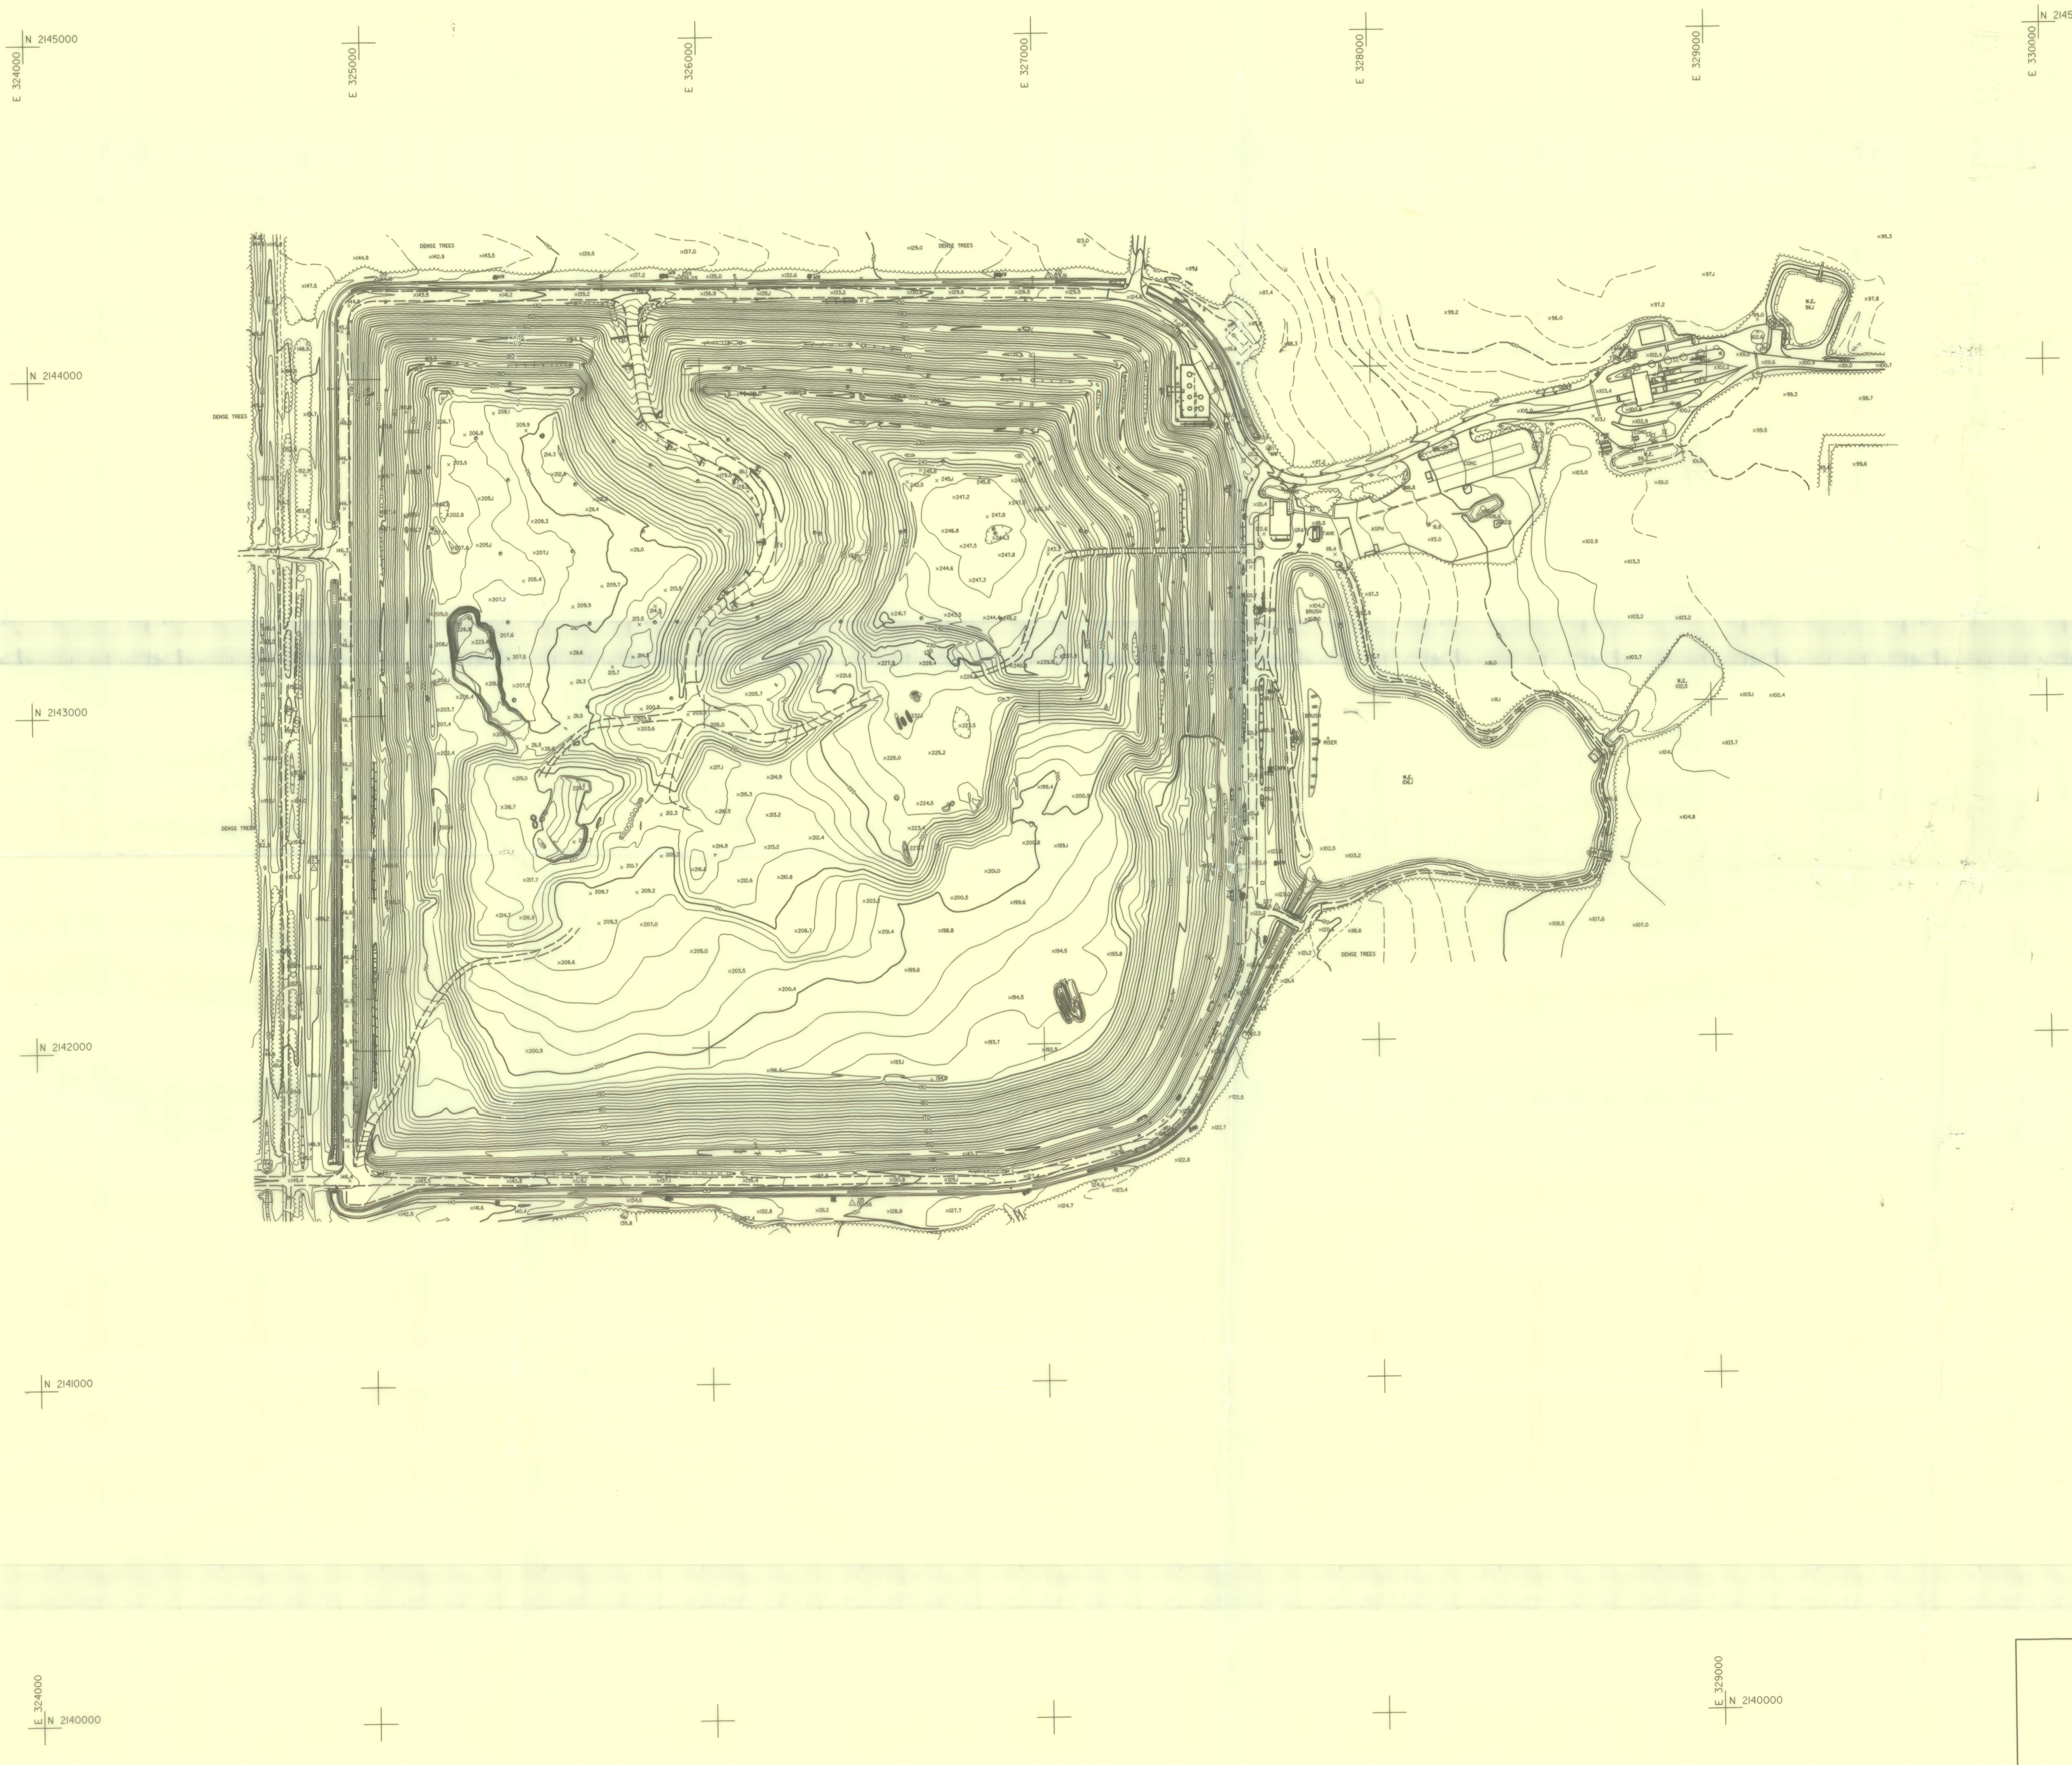

LEGEND

⌒⌒⌒	BRUSHLINE
⊠	CABLE MARKER
▭	CATCH BASIN
□	DROP INLET
— × —	FENCE
●	FIRE HYDRANT
—•—	GUARD RAIL
⌧	LIGHT POLE
⊘	MISCELLANEOUS POLE
◐	MONITORING WELL
△	MONUMENT
▱	BUILDING
═	PAVED ROAD
╍	DIRT ROAD
× 100.0	SPOT ELEVATION
═	SIDEWALK
⊙	POST
┼┼	RAILROAD TRACKS
▼	SIGN
⩛	SWAMP
✛	TRAFFIC LIGHT
—●—	TRANSMISSION POLE
✿	TREE
⌒⌒	TREELINE
●	UNIDENTIFIED OBJECT
⊖	UTILITY POLE
⋈	VALVE
—···—	WATER LINE
----	TRAIL
∼	INTERMEDIATE CONTOUR
∼100∼	INDEX CONTOUR
⊂⊃	DEPRESSION CONTOUR

ABBREVIATIONS

A,ASPH	ASPHALT
A/C	AIR CONDITIONER
BR	BRICK
CB	CATCH BASIN
C,CONC	CONCRETE
DI	DROP INLET
HDWL	HEAD WALL
MC	METAL COVER
MH	MANHOLE
TRANS	TRANSFORMER
U/C	UNDER CONSTRUCTION
W	WALL
WD	WOOD
W.E.	WATER ELEVATION
TR	TRAILER

This map compiled by photogrammetric methods
from aerial photography dated 4-04-05.
Vertical datum based on NGVD 1929.
Contour interval 2 ft.
Grid based on Florida State Plane
Coordinate System East Zone NAD 1983.
Air Survey Corp. Project NO. 71050328

Dashed contours indicate that ground is partially obscured by vegetation or shadows. These areas may not meet standard accuracy and require field testing\completion.

This mapping has been compiled in accordance with procedures that have been demonstrated to comply with the National Standard For Spatial Data Accuracy (NSSDA), for a target horizontal mapping scale of 1inch = 100 feet and a specified contour interval of 2 feet.

AIR SURVEY
Photogrammetric Mapping Services

This map compiled by:
AIR SURVEY
45180 BUSINESS COURT
DULLES, VIRGINIA
20166-6706

0 200 400 600 800 1000

SCALE: 1"=200'

CONTROL LEGEND

AERIAL TARGET	STATE PLANE COORDINATES	LOCAL GRID COORDINATES	ELEVATION
AT201	N 2144294.71 E 325044.29	N 100+50 E 101+00	144.18
AT209	N 214287.18 E 325944.26		136.09
AT221	N 2144277.99 E 327044.22	N 100+50 E 121+00	124.51
AT214 (DESTR.)	N 2142430.48 E 326359.40	N 81+96.83 E 114+30.65	138.86
AT227	N 2142397.21 E 327702.30	N 81+74.79 E 127+73.78	122.69
AT242	N 2144109.96 E 329209.20	N 99+00.07 E 142+66.32	101.47
AT215	N 2141533.10 E 326421.25	N 73+00.00 E 115+00.00	130.56
AT299	N 2142546.44 E 324829.60	N 83+00.00 E 99+00.00	152.21

CHARLES E. PORTER
Professional Surveyor and Mapper
26102 Nimbleton Square
Chantilly, Virginia 20152
Tel: 703-200-2240

THIS TOPOGRAPHIC SURVEY HAS BEEN PREPARED IN ACCORDANCE WITH CHAPTER 61G17-6 OF FLORIDA DEPARTMENT OF BUSINESS AND PROFESSIONAL REGULATION. ADMINISTRATIVE CODE ADDRESSING MINIMUM TECHNICAL STANDARDS FOR SURVEYING AND MAPPING INDUSTRY

THIS MAP AND ATTACHED TRAIL RIDGE LANDFILL AND RECYCLING CENTER REPORT OF SURVEY ARE NOT FULL AND COMPLETE WITHOUT THE OTHER AND ARE NOT VALID WITHOUT THE SIGNATURE AND ORIGINAL RAISED SEAL OF A FLORIDA LICENSED SURVEYOR AND MAPPER

REV	DATE	DESCRIPTION	DES BY	APP BY

PROJECT NO		
DATE		
DES BY		TRAIL RIDGE LANDFILL DUVAL CO., FLORIDA
DRN BY		
CHK BY		
APP BY		

SHEET 1 OF 1
DRAWING NO

WM
Trail Ridge Landfill, Inc.

CADD PRODUCED DRAWING

FILE NAME: $$
PLOT DATE: $$-$$$-$$$$ $$:$$

CE FILES: R1=_____TITLE.DGN LV=1-63__________
R2=__________.DGN LV=__________
R3=__________.DGN LV=__________
R4=__________.DGN LV=__________
R5=__________.DGN LV=__________
R6=__________.DGN LV=__________
R7=__________.DGN LV=__________
R8=__________.DGN LV=__________