
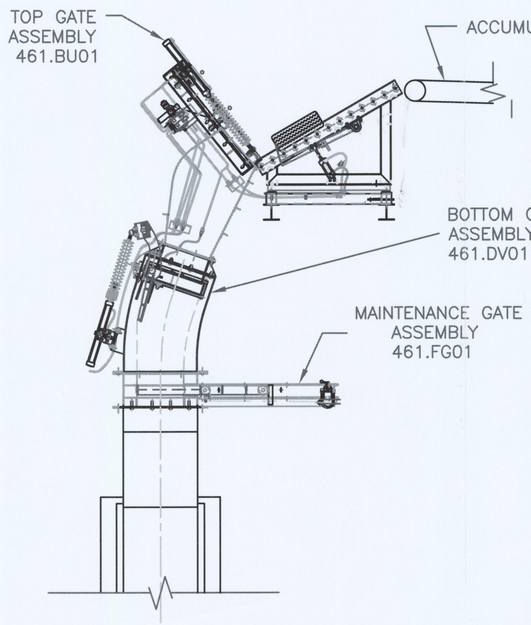


SECTION A–A

AIRLOCK VALVE

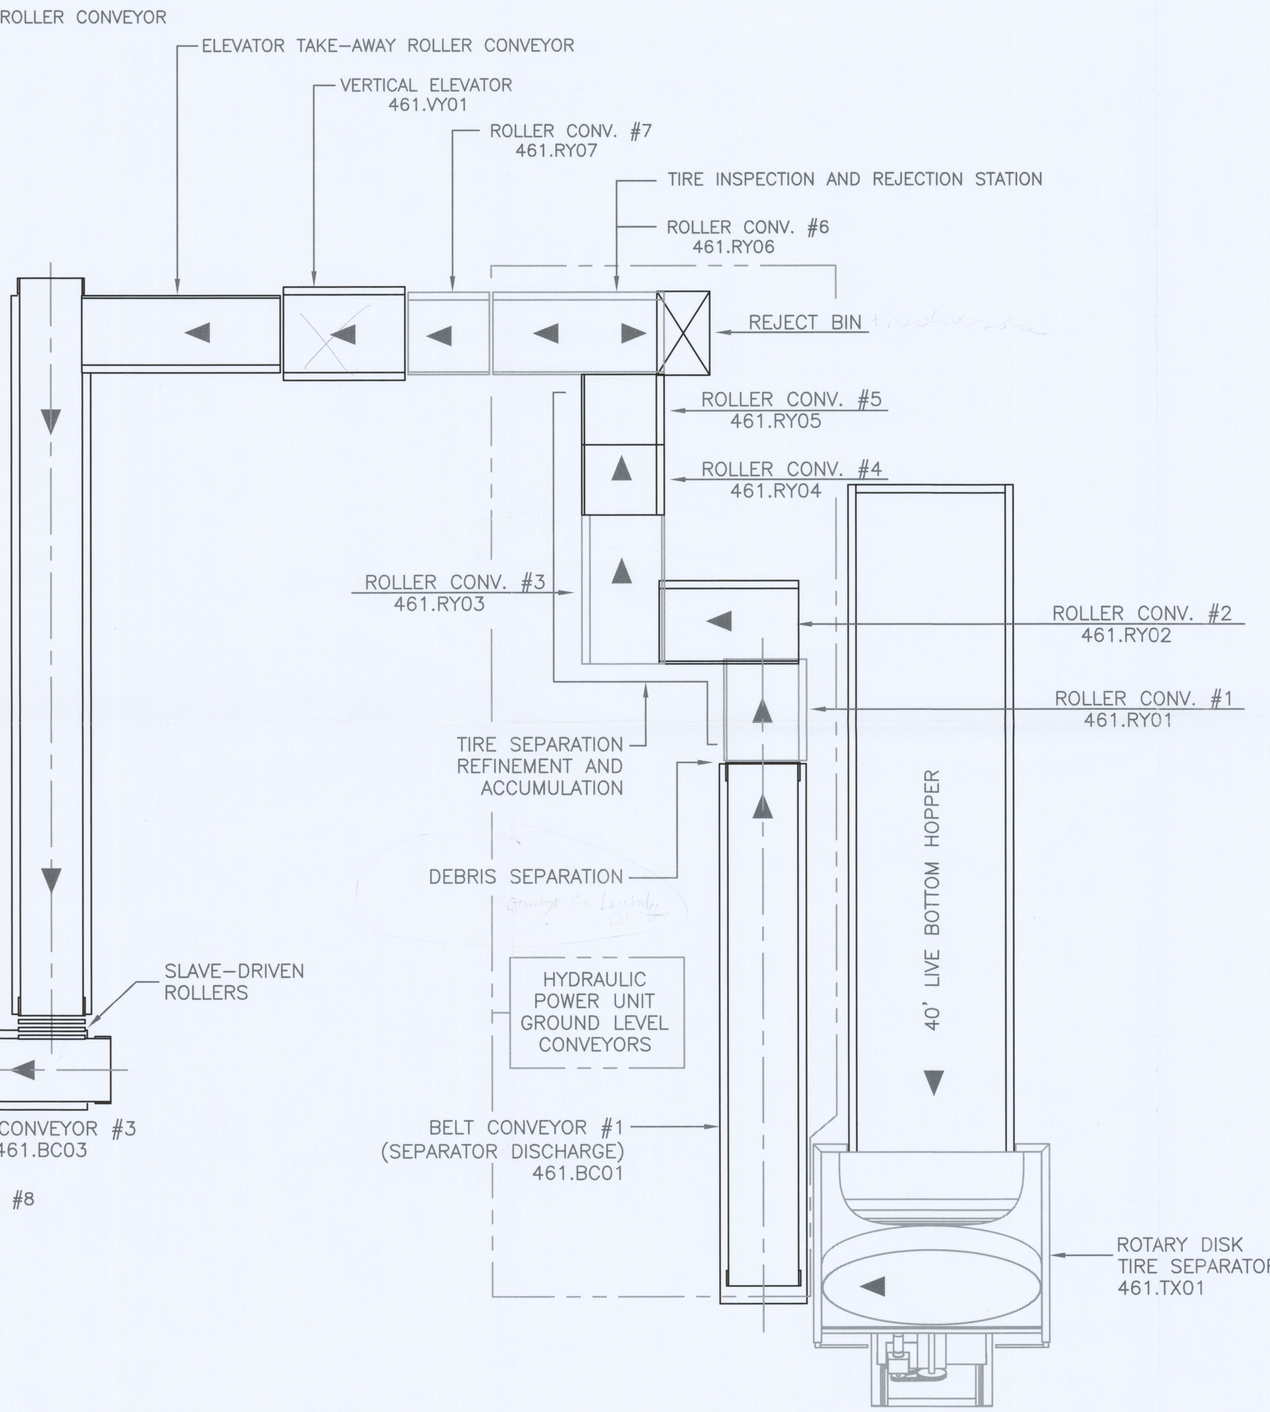

"CERTIFIED"

CONTRACTOR NAME : AMERAFA
CONTRACTOR NO. : 7401–7758
POLYSIUS P.O. NO. : 58727
POLYSIUS AAT NO. : 461.BC01
POLYSIUS DOC. I.D. : 2554

REV. NO.	DATE	BY	DESCRIPTION

The information contained herein is confidential and the property of AFS Technology, LLC. It is not intended for any publication and is issued with the understanding that no part thereof shall be communicated to a third party without written authorization from AFS Technology, LLC.

AFS technology
Alternative fuel system solutions for industry
4060 Gibson Dr
Tipp City, Ohio 45371
USA

TITLE
AMERICAN CEMENT, SUMTERVILLE FLORIDA
WHOLE TIRE FEED SYSTEM
FLOW DIAGRAM

DRAWN BY	SCALE	DATE
SSC	NONE	09/12/2007
CHECKED BY	APPROVED	PROJECT#
DWG. NO. 603FD01		SHEET NO. 1 OF 1

FLORIDA DEPARTMENT OF ENVIRONMENTAL PROTECTION
NOV 20 2008
SOUTHWEST DISTRICT
TAMPA

Figure 7