MANATEE COUNTY
LENA ROAD LANDFILL
STAGE III AERIAL SURVEY

PHOTOGRAMMETRY PROVIDED BY:
I.F. ROOKS AND ASSOCIATES, INC
DATE FLOWN: 1-25-2010

Dept. Of Environmental Protection
APR 3 0 2010
Southwest District

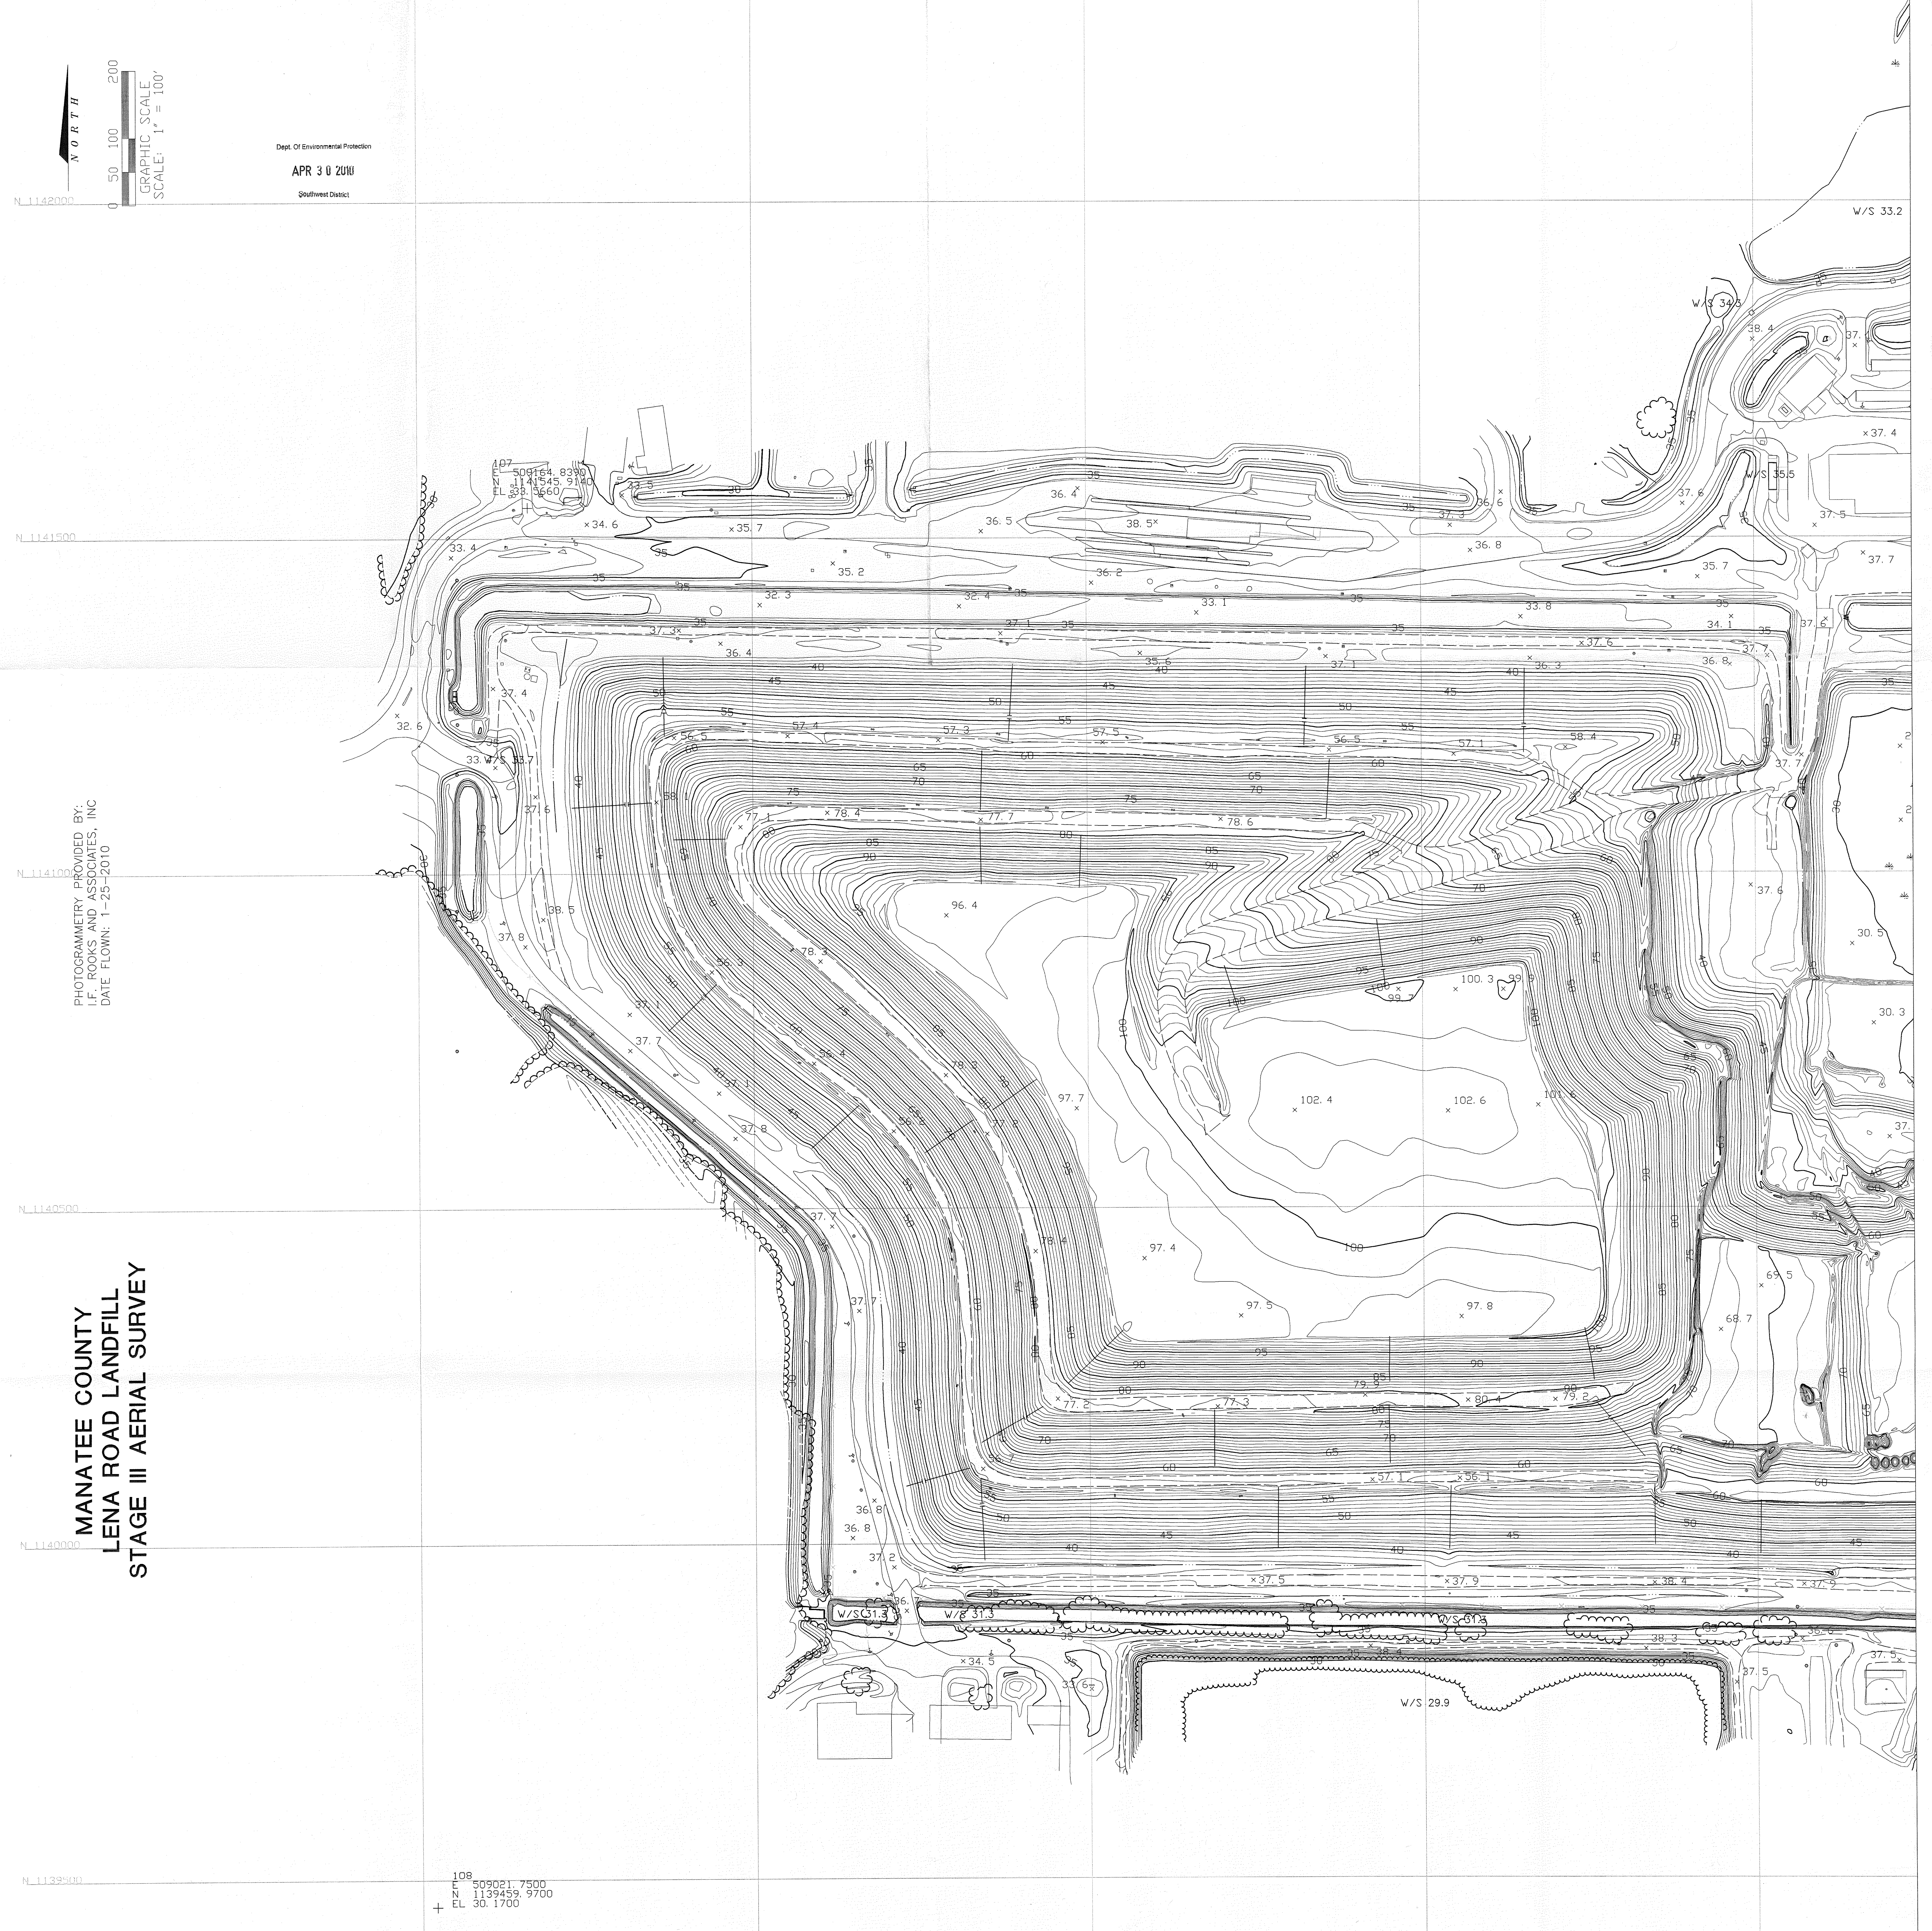

U:\OldH_S\ENVCADD\WASTEMAN\Manatee\LenaRd\Aerial-Survey-012510\AERIAL-TOPO-01-25-2010.DWG Apr 27, 2010 - 12:27pm