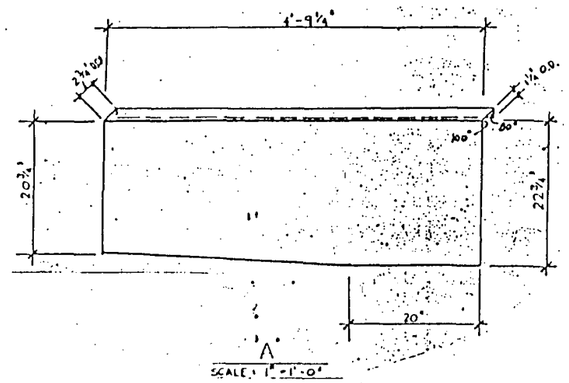

'A'
SCALE: 1" = 1'-0"

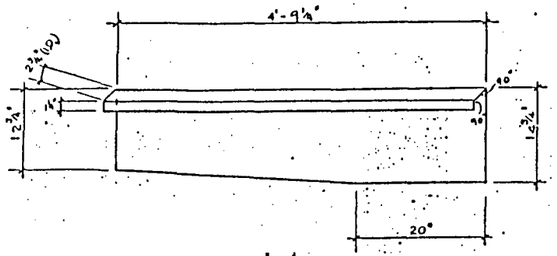

'B'
SCALE: 1" = 1'-0"

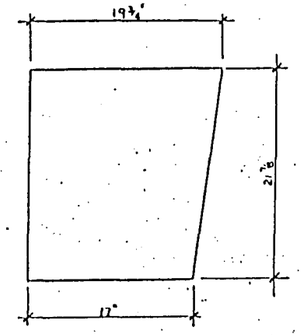

'C'
SCALE: 1 1/2" = 1'-0"

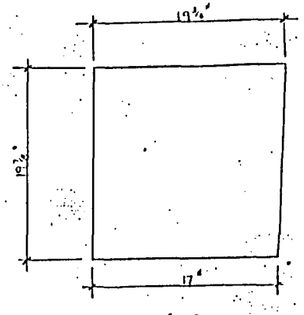

'D'
SCALE: 1 1/2" = 1'-0"

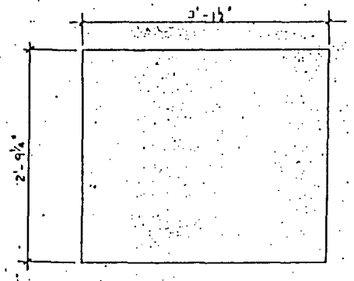

'C'
SCALE: 1" = 1'-0"

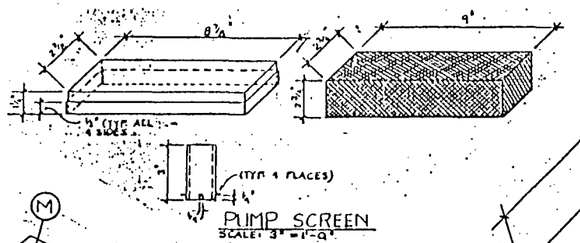

PUMP SCREEN
SCALE: 3" = 1'-0"

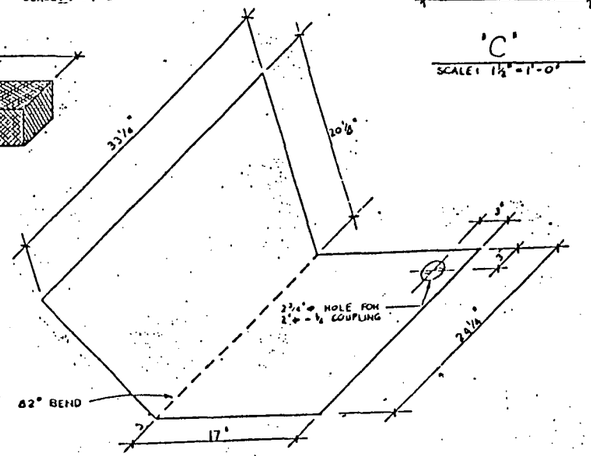

'E'
SCALE: 1 1/2" = 1'-0"

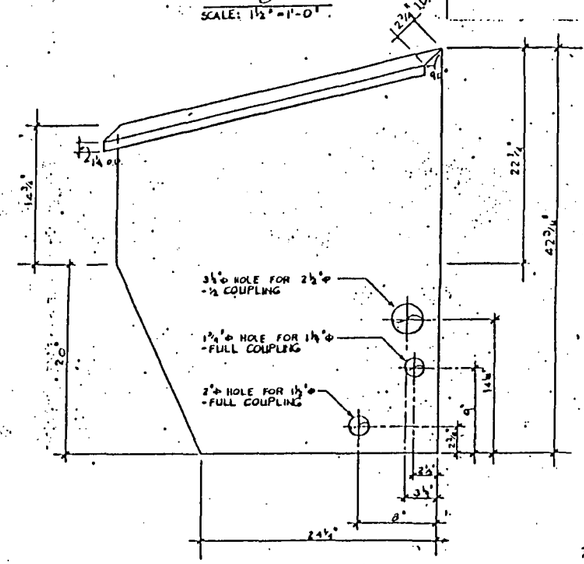

'F'
SCALE: 1 1/2" = 1'-0"

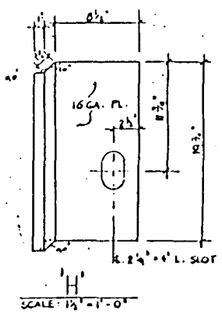

'H'
SCALE: 1 1/2" = 1'-0"

PICTORIAL - DUMPSTER LINER
SCALE: 1 1/2" = 1'-0"

NOTE: ALL MATERIALS ARE 1/8" THK. H/R STEEL PL.

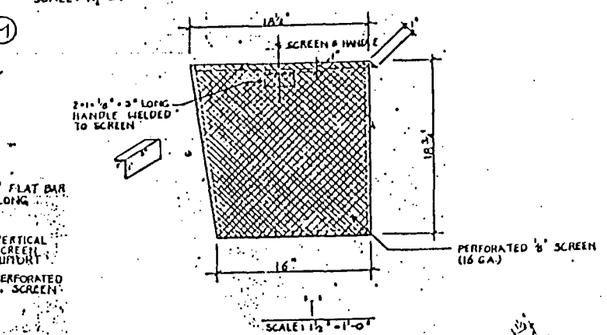

'I'
SCALE: 1 1/2" = 1'-0"

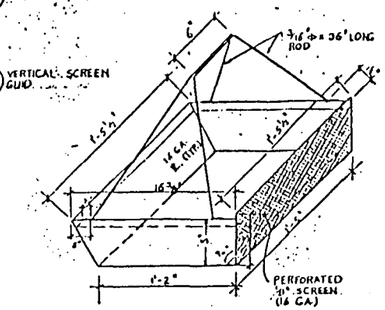

'J'
SCALE: 1 1/2" = 1'-0"

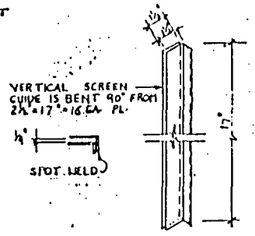

'G' (2 REQ'D)
SCALE: 1" = 1'-0"

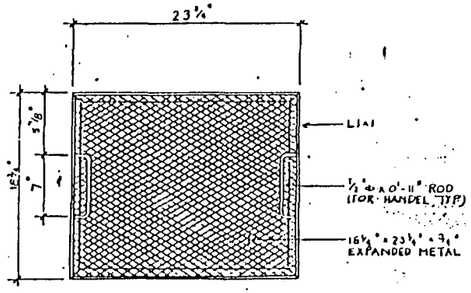

'L'
SCALE: 1 1/2" = 1'-0"

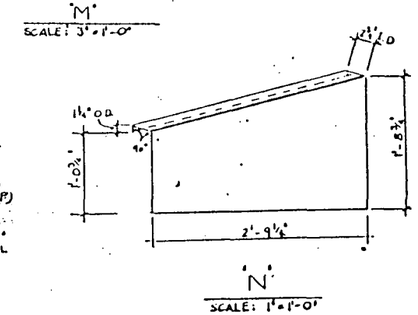

'N'
SCALE: 1" = 1'-0"

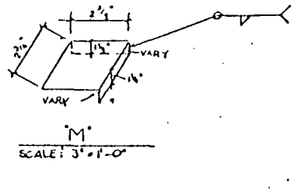

'M'
SCALE: 3" = 1'-0"

Exhibit I.E.3-9(b)

THIS DRAWING CONTAINS INFORMATION PROPRIETARY TO SAFETY-KLEEN CORP. ANY REPRODUCTION, DISCLOSURE OR USE OF THIS DRAWING IS EXPRESSLY PROHIBITED EXCEPT BY SAFETY-KLEEN OR AS SAFETY-KLEEN MAY AGREE IN WRITING.

NO	DESCRIPTION	BY	CHK	APPR	DATE
	REVISIONS				

TITLE: DRUM WASHER - SCREENS & FILTERS

SAFETY-KLEEN CORP.
777 BIG TIMBER ROAD • ELGIN, ILLINOIS 60123 PHONE 708/697-8460

SCALE	DRAWN	CHECKED	ENGINEERING APPR	OPERATION APPR	DATE
AS NOTED	ALI				1-19-...

STANDARDS — DRAWING NO STD. 1001-00

SOUTHWEST INDUSTRIAL CONSTRUCTORS, INC.

This drawing contains information proprietary to Southwest Industrial Constructors, Inc. Any reproduction, disclosure or use of this drawing is expressly prohibited except by Southwest Industrial Constructors or as Southwest Industrial Constructors may agree to in writing.