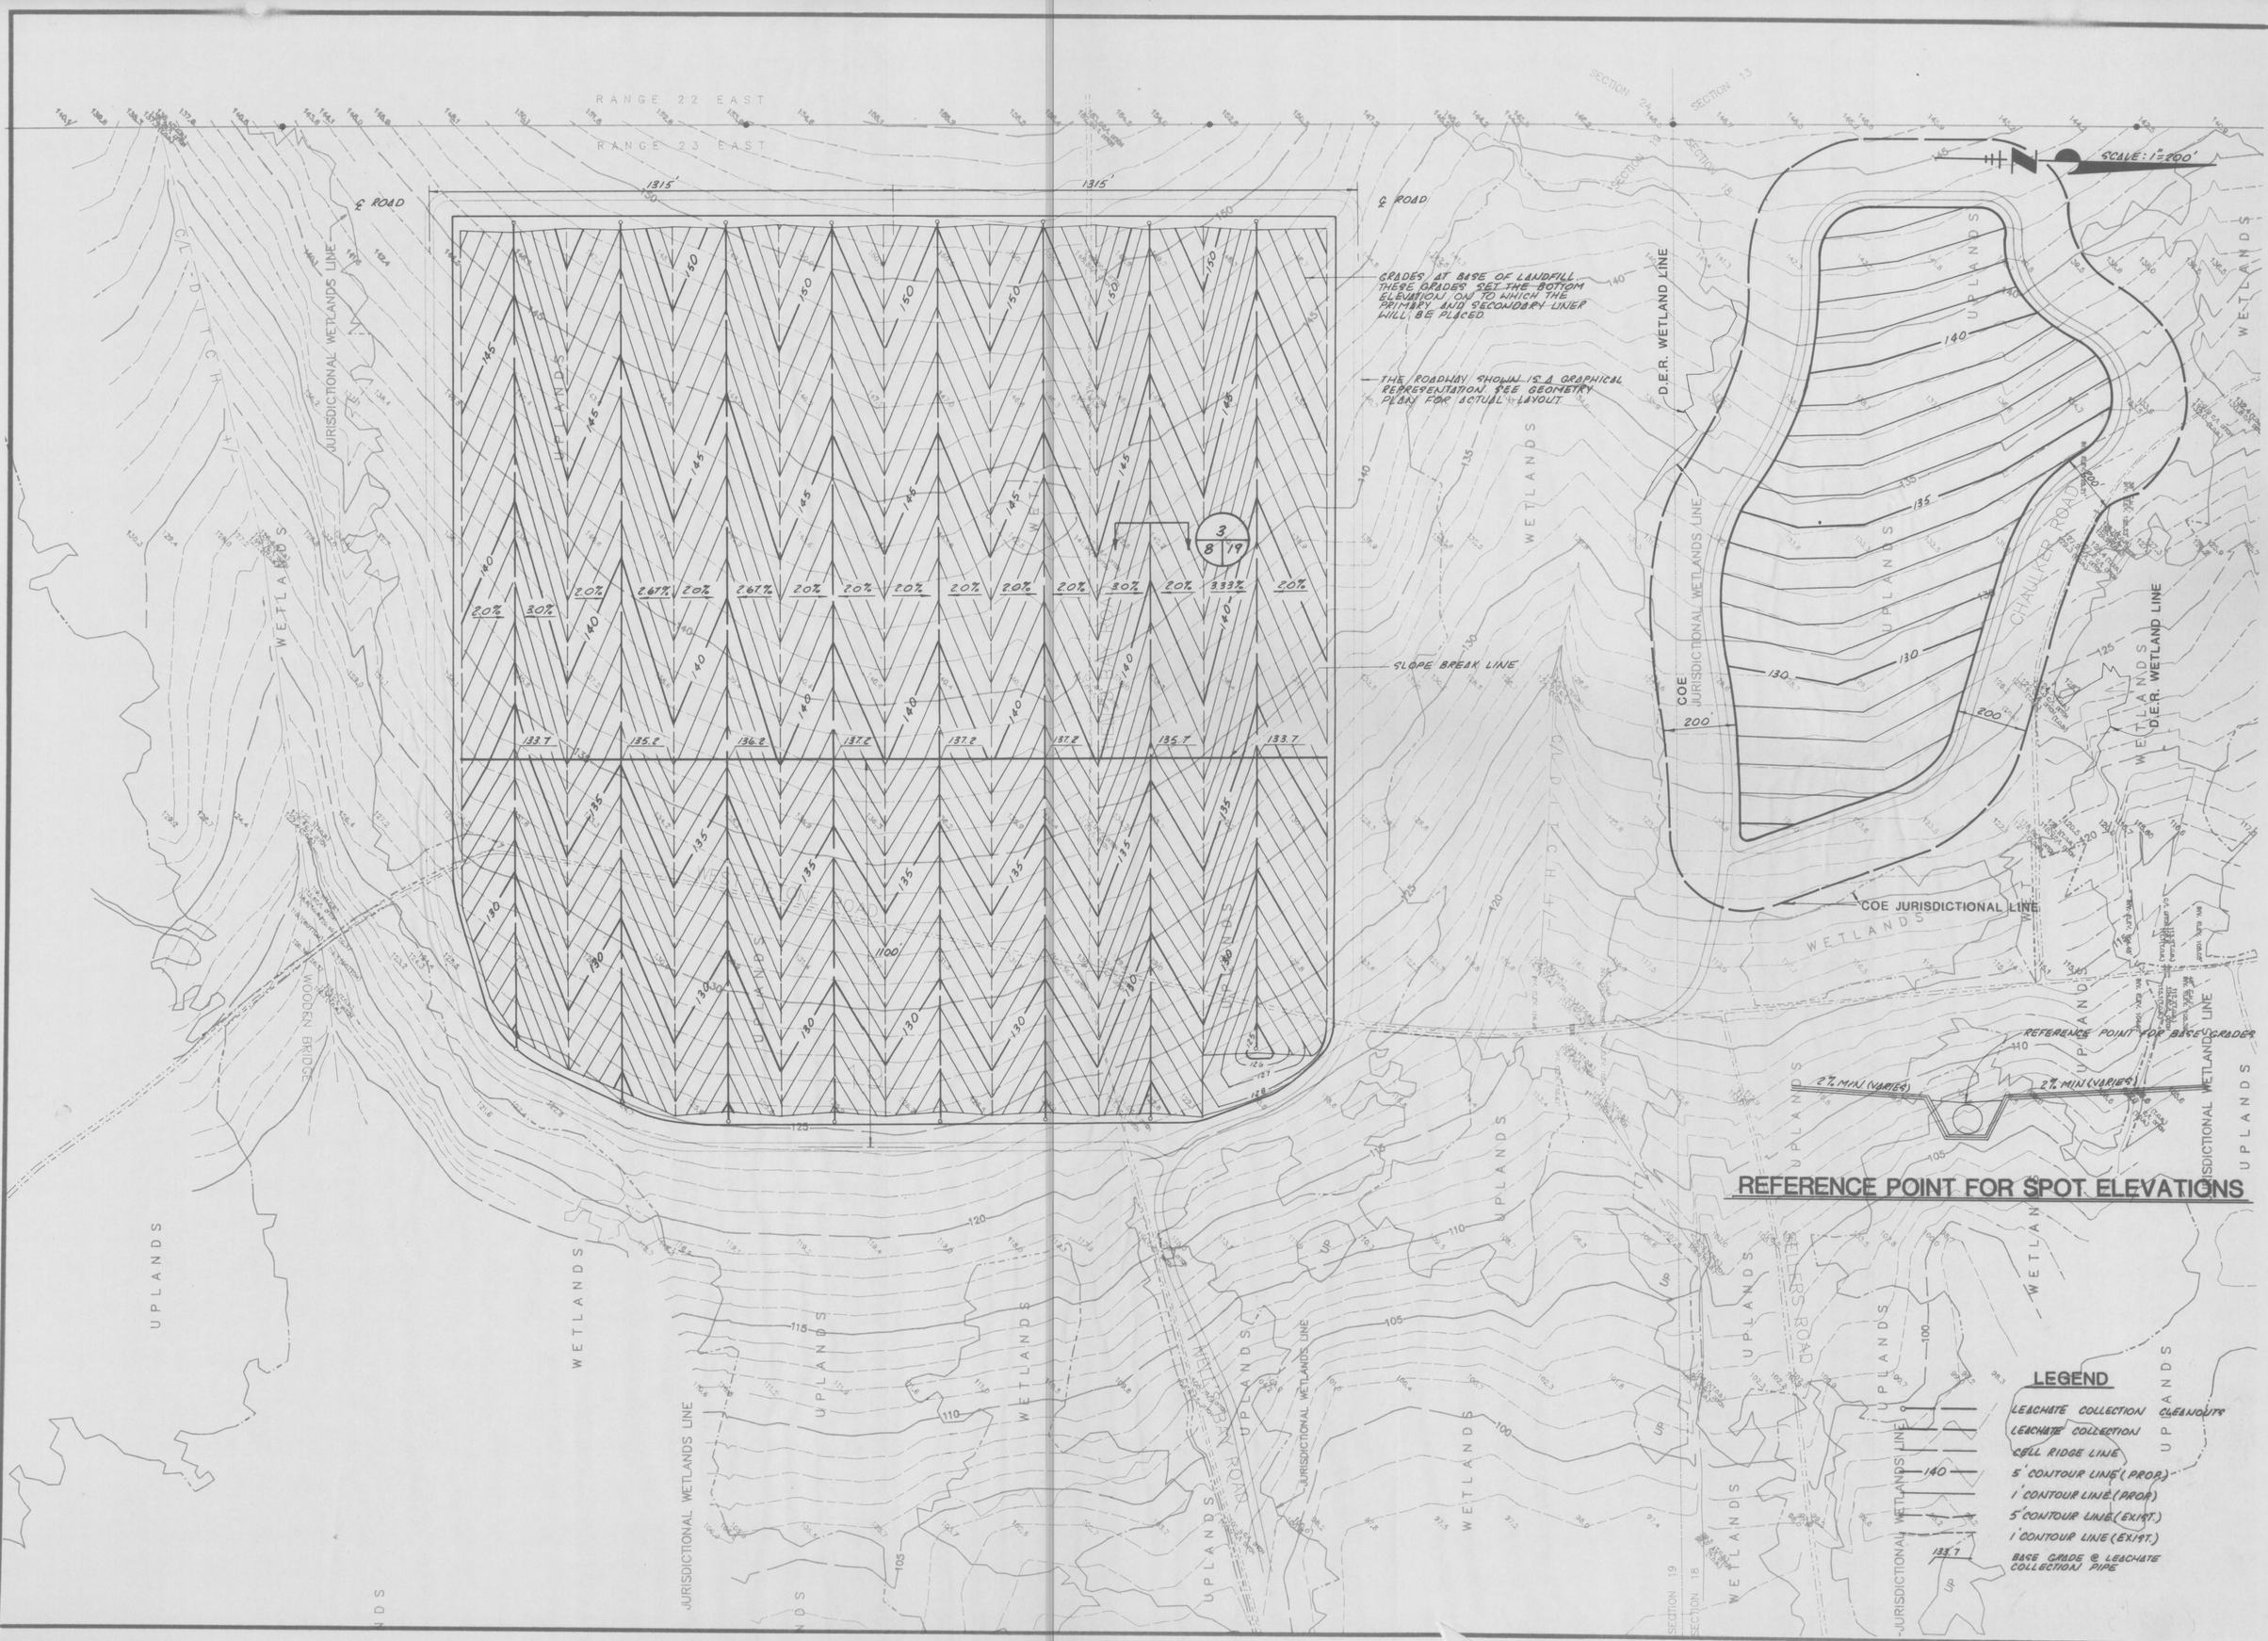

7-21-89

E89-113-9	
RWH	
RSF	
JUNE 18, 1990	

BASE GRADES PLAN

TRAIL RIDGE LANDFILL
(PLAN A)

England-Thims & Miller, Inc.
Consulting & Design Engineers
JACKSONVILLE, FLORIDA

8