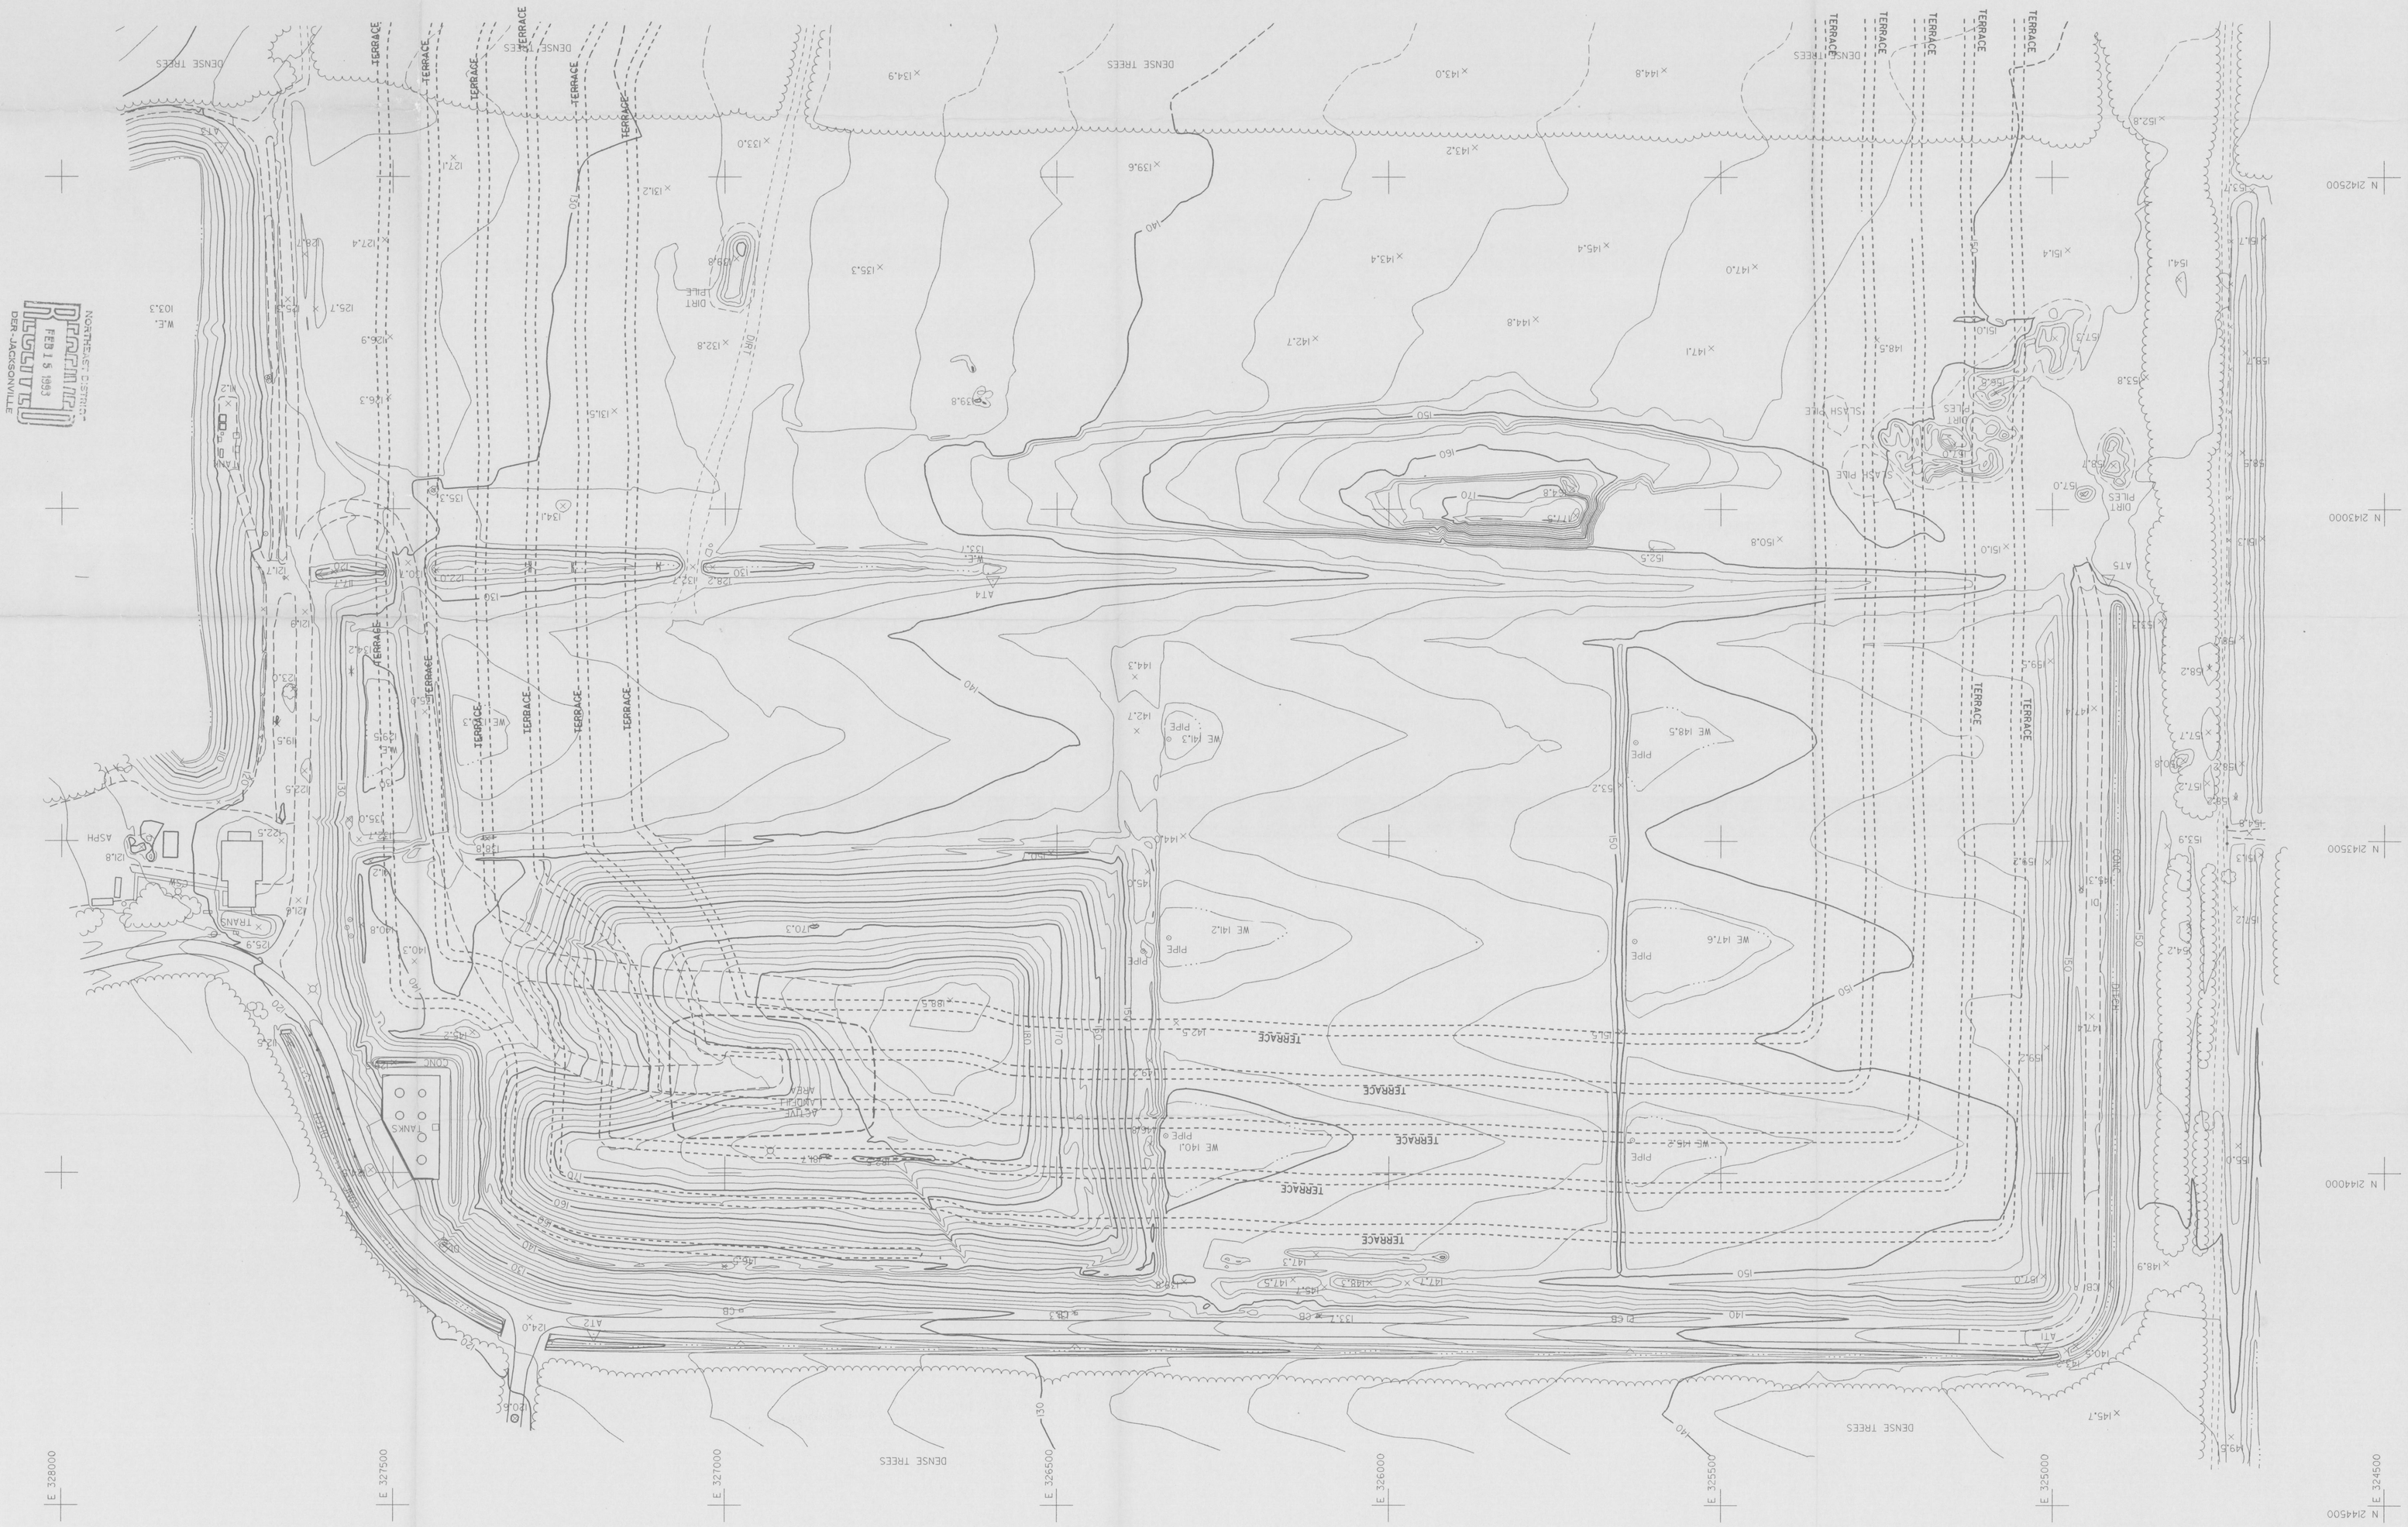

CONTROL LEGEND

POINT	DESCRIPTION	NORTH	EAST	ELEV.
A11	TARGET	244262.50	325016.27	144.00
A12	TARGET	244243.73	327191.46	123.54
A13	TARGET	243455.63	327158.83	109.99
A14	TARGET	243013.33	326596.58	131.10
A15	TARGET	243104.59	324916.87	152.22

ABBREVIATIONS

A.ASPH	ASPHALT
A/C	AIR CONDITIONER
CB	CATCH BASIN
BR	BRICK
C.CONC	CONCRETE
DI	DROP INLET
HDWL	HEAD WALL
MC	METAL COVER
MH	MANHOLE
U/C	UNDER CONSTRUCTION
W	WALL
WD	WOOD
TRANS	TRANSFORMER

LEGEND

	BRUSHLINE
	CABLE MARKER
	CATCH BASIN
	DROP INLET
	FENCE
	FIRE HYDRANT
	GUARD RAIL
	LIGHT POLE
	MISCELLANEOUS POLE
	MONITORING WELL
	MOUNUMENT
	POST
	RAILROAD TRACKS
	SIGN
	SWAMP
	TRAFFIC LIGHT
	TREE
	TREELINE
	UNIDENTIFIED OBJECT
	UTILITY POLE
	VALVE
	WATER LINE

This map compiled by photogrammetric methods from aerialphotography dated 1-17-93
Vertical datum based on NGS Mean Sea Level
Grid based on FL State Plane
Contour Interval 2 ft
East Zone Coordinate System NAD 1927
Air Surveys Corp. Project No. 5406

Dashed contours indicate that ground is partially obscured by vegetation or shadows. These areas may not meet standard accuracy and require field testing/completion.

SCALE 1"=100'

0 100 200 300 400 500

REV	DATE	DESCRIPTION	DES BY	APP BY

PROJECT NO	
DATE	
DES BY	
DRN BY	
CHK BY	
APP BY	

TRAIL RIDGE LANDFILL

Waste Management of North America, Inc.
SOUTHEASTERN REGION

SHEET 1 OF 1
DRAWING NO

CADD PRODUCED DRAWING

REFERENCE FILES:
RB>..... ILLUSION\LV5443..
RS>..... RS>.....
R1>..... R1>.....
R2>..... R2>.....
R3>..... R3>.....
R4>..... R4>.....
RB>..... RB>.....
RS>.....DGN LV7
R1>.....DGN LV7
R2>.....DGN LV7
R3>.....DGN LV7
R4>.....DGN LV7
RB>.....DGN LV7

FILE NAME: ssssss